


NORTH 1-100

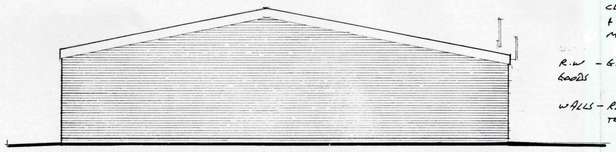

WEST 1-100


MATERIALS

ROOF – LIGHT GREY PROFILED METAL CLADDING TO MATCH EXISTING & BLUE EAVES & VERGE TO MATCH EXISTING


R.W GOODS – GREY PVC TO MATCH EXISTING

WALLS – RED STOCK FACING BRICK TO MATCH EXISTING

ROLLER – TO MATCH EXISTING SHUTTERS

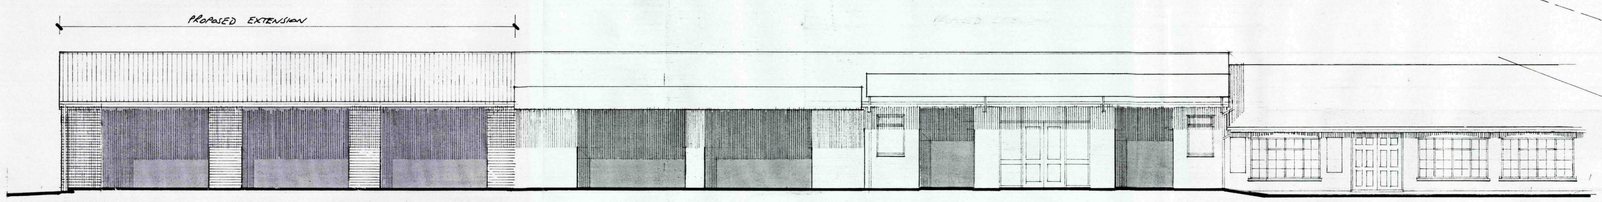


SOUTH 1-100

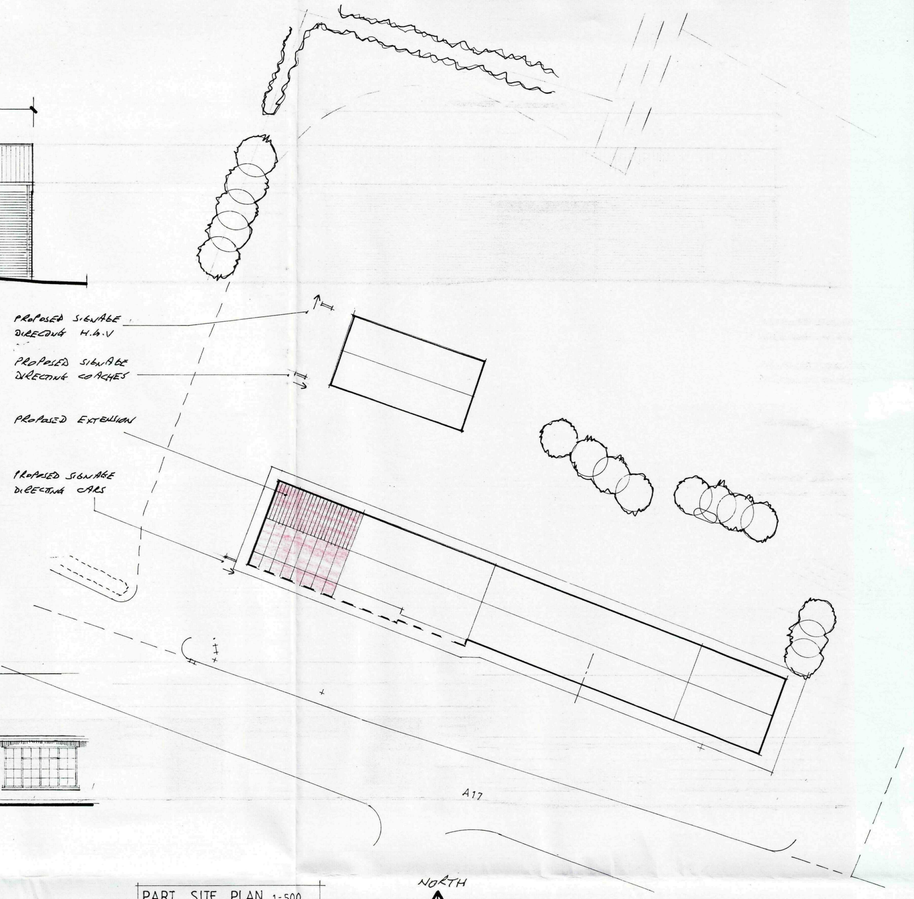

PART SITE PLAN 1-500

NORTH

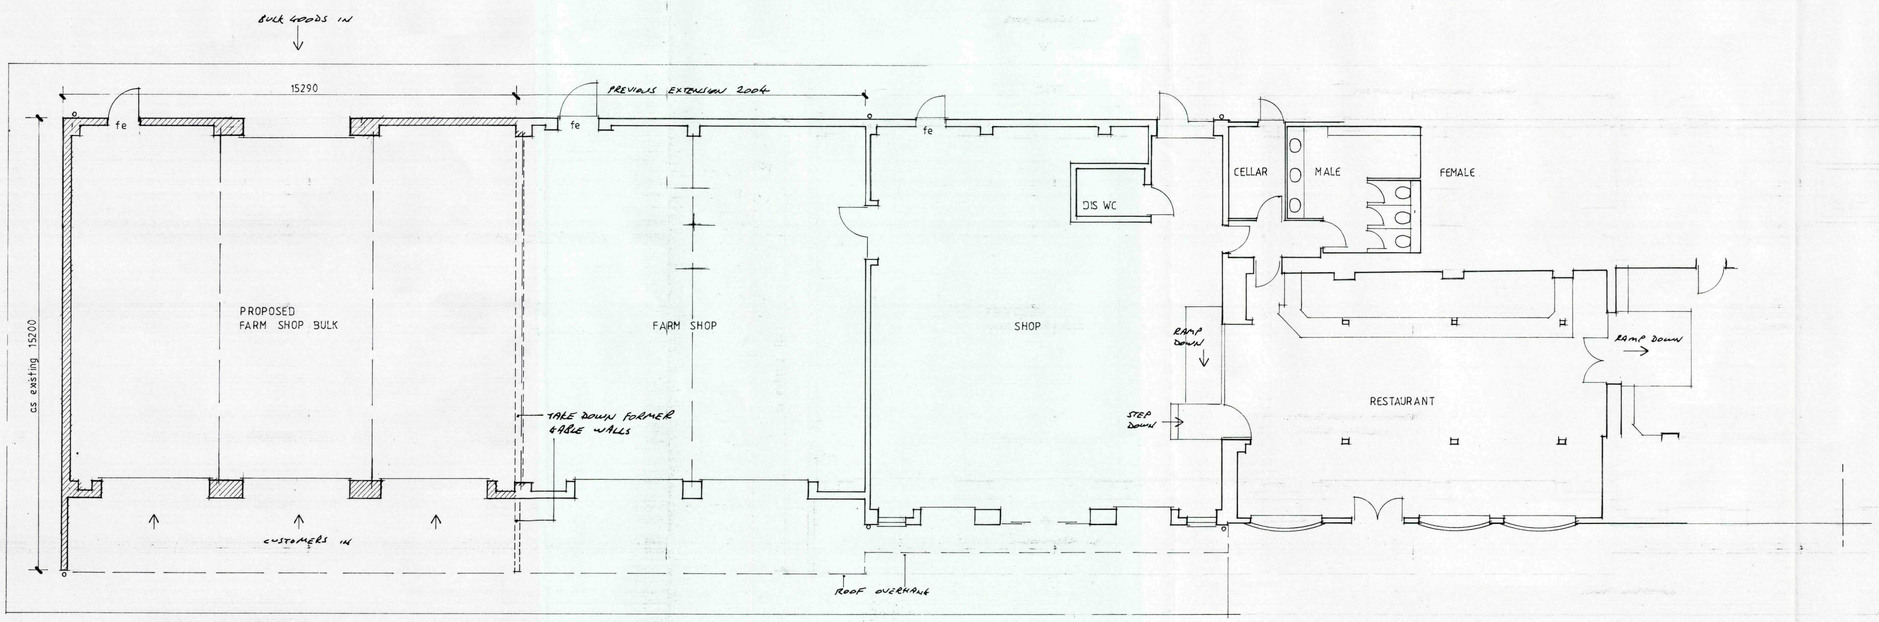

PART FLOOR PLAN 1-100

SHDC Planning & Development 14 APR 2010 Ref: 0304-10

Contractor To Check All Dimensions On Site Before Work Commences.

Rev.	Date.	Init.	Revision Details.
A	12-2-10		CLIENTS ALTS
B	6-4-10		REMOVE SIGNAGE

R. BOOR DRAUGHTSMAN


26 Fengate
Moulton Chapel
Spalding
Lincolnshire
PE12 0XL

Phone & Fax:
01406 380279


Project.
HURNFIELD HARGATE LTD
C/O THE FARM SHOP
A17 WASHWAY ROAD
FLEET
PROPOSED EXTENSION

Drawing.
PLAN AS PROPOSED


Scale.	Drawing. No.
AS SHOWN	3365-2
Drawn.	
Date. FEB 2010	Rev. A B

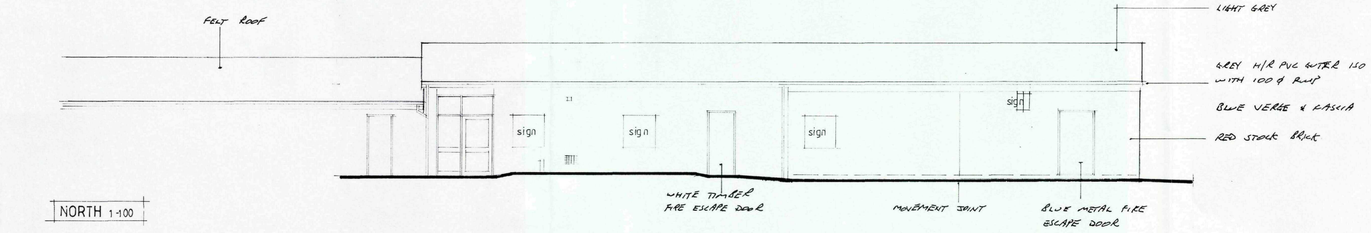


NORTH 1-100

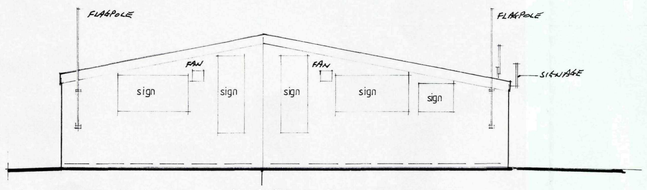

WEST 1-100

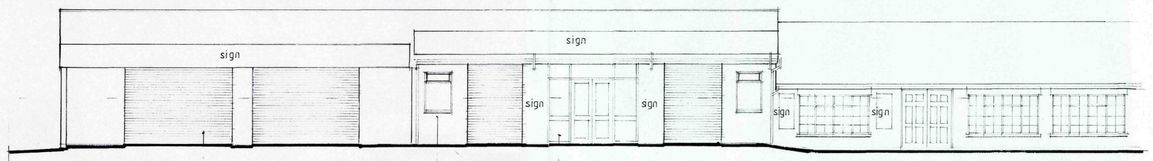


SOUTH 1-100

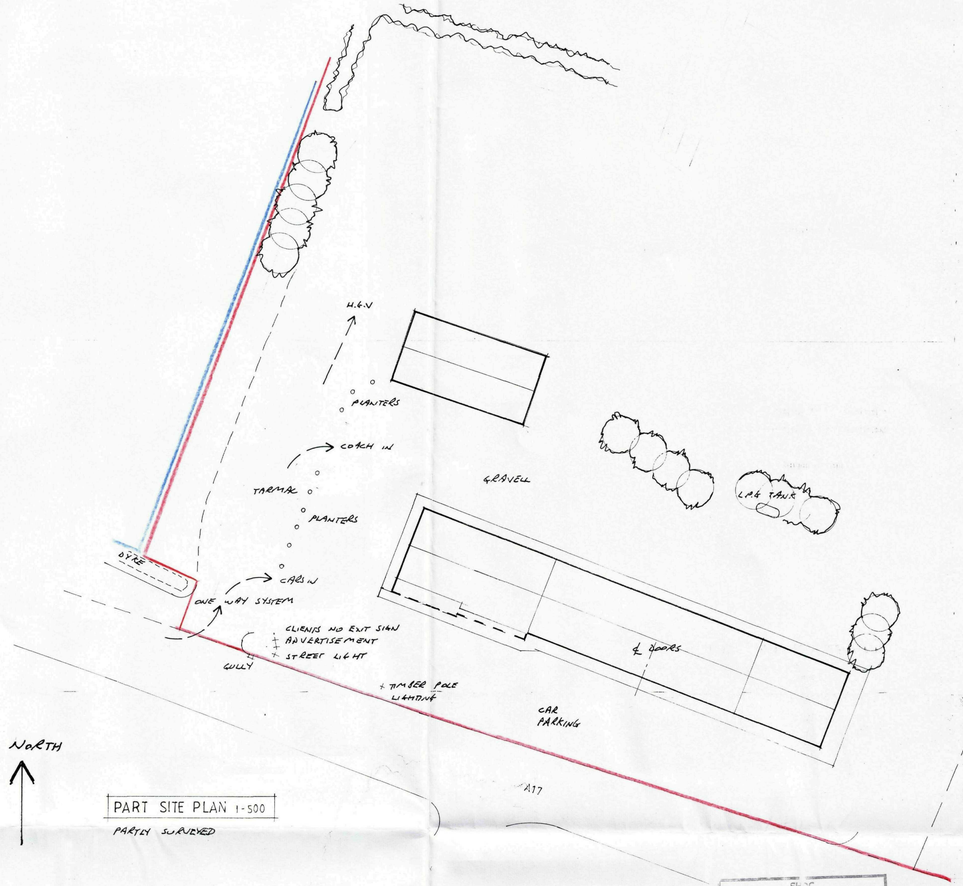


PART SITE PLAN 1-500

PARTLY SURVEYED

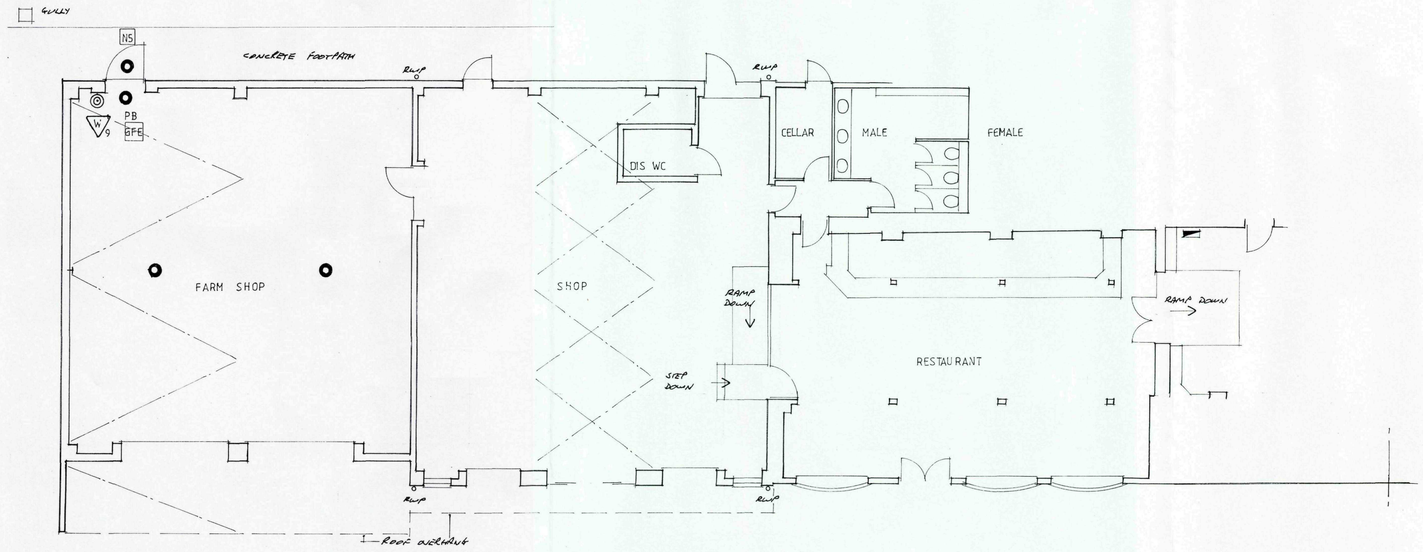

PART FLOOR PLAN 1-100

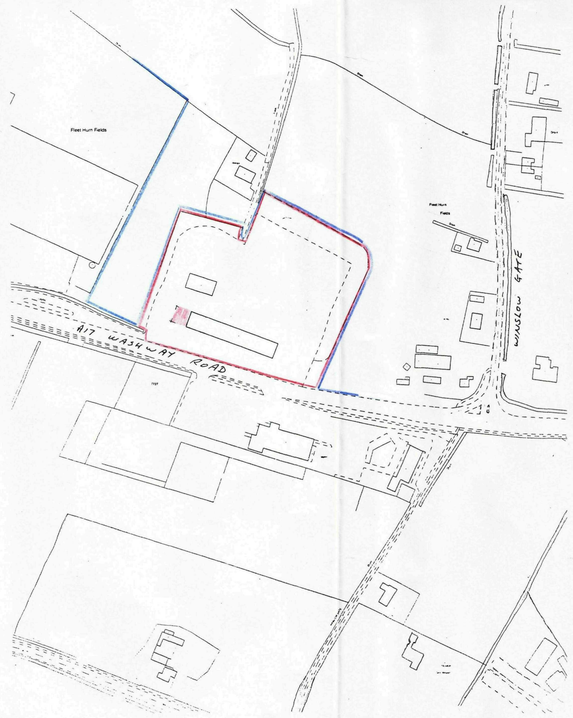

LOCATION PLAN 1-2500

SHDC
Planning & Development
14 APR 2010
Ref: 0304-10

Contractor To Check All Dimensions On Site Before Work Commences.

Rev.	Date.	Init.	Revision Details.

R. BOOR DRAUGHTSMAN

26 Fengate
Moulton Chapel
Spalding
Lincolnshire
PE12 0XL

Phone & Fax:
01406 380279

Project.
HURNFIELD HARGATE LTD
C/O THE FARM SHOP
A17 WASHWAY ROAD
FLEET
PROPOSED EXTENSION

Drawing.
PLAN AS EXISTING

Scale.	Drawing. No.
AS SHOWN	3365-1
Drawn.	
Date. FEB 2010	Rev.