



NORTH ELEVATION

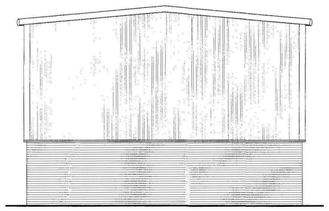


WEST ELEVATION

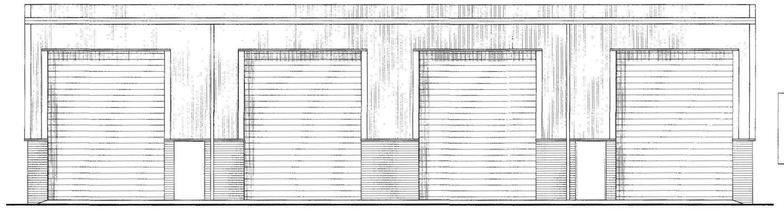


SOUTH ELEVATION

ROOF & WALL
PLASTISOL COATED BOX PROFILE
STEEL CLADDING BS 2 B 27 OLIVE GREEN.

WALL
FACE BRICKWORK. IBSTOCK CONVERCIAL IB13

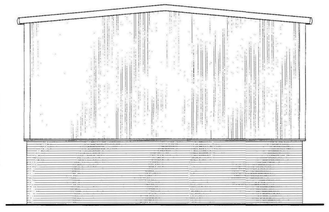

EAST ELEVATION

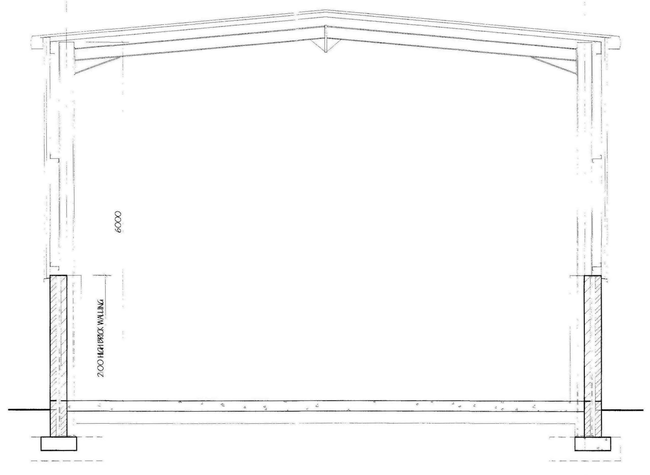


SECTION

LIMITATIONS.
This drawing is limited in the amount of information contain and does not purport to consist a full specification of the works. It is solely for the purpose of obtaining Planning/Building Regulation approval.
The drawing must not be used as a contract document and All dimensions are to be taken from site from actual work i no circumstances are measurements be scaled from this drawing for construction or ordering purposes.
All given dimensions are to be checked by the Builder/Contractor and will be his responsibility from commencement of site works.
The works will not be supervised or inspected on site by C or any representative thereof. It is the client or their appointed agents responsibility to control workmanship, substitution of materials, adherence to specification, variation to contract etc.

COPYRIGHT RESERVED.
Copies of this drawing must be made only with the writte permission of Cooper Architectural Design.


STANDARDS.
All materials to be new unless otherwise stated and all components and materials etc. to be used fitted and instal etc. in strict accordance with manufacturers instruction and relevant Code of Practice.
Materials shall conform to appropriate British Standard Specification or BBA Certificate or European Code equivalen

HEALTH & SAFETY.
The Employer/Client shall ensure that the selected contractor is competent with and accepts all measures necessary to achieve compliance with Health & Safety legislation for Si Sites and Work Places.
The Employer/Client is advised that should the works be to comply with the Construction Design and Management Regulations an independent Planning Supervisor will be req.

SCOPE OF THE WORKS.
The works shall comprise of all that is shown on the drawi and details. Work that may not be specifically shown but m be reasonably inferred as necessary to carry out the works and be deemed to be included.

ACCREDITED ( INDICATIVE) DETAILS

| | |
|---|---|
| Pitched Roof/ Ventilated Loft/ Eave | MCI-RE-01 |
| Pitched Roof/ Ventilated Loft/ Gable | MCI-RG-01 |
| Ground Bearing Floor/ Concrete & Screed/ Insulation Below Slab | MCI-GF-02 |
| Masonry Partition Wall/ External Abutment | MCI-W-03 |
| Masonry Partition Wall Head | MCI-W-04 |
| Timber Stud Partition Wall/ External Abutment | MCI-W-03 |
| Timber Stud Partition Wall Head | MCI-W-04 |
| Timber Intermediate Floor | MCI-F-02 |
| Windows & Doors, Other Lintels | MCI-WD-05 |
| Windows & Doors, Cills | MCI-WD-04 |
| Windows & Doors, Jambs | MCI-WD-05 |

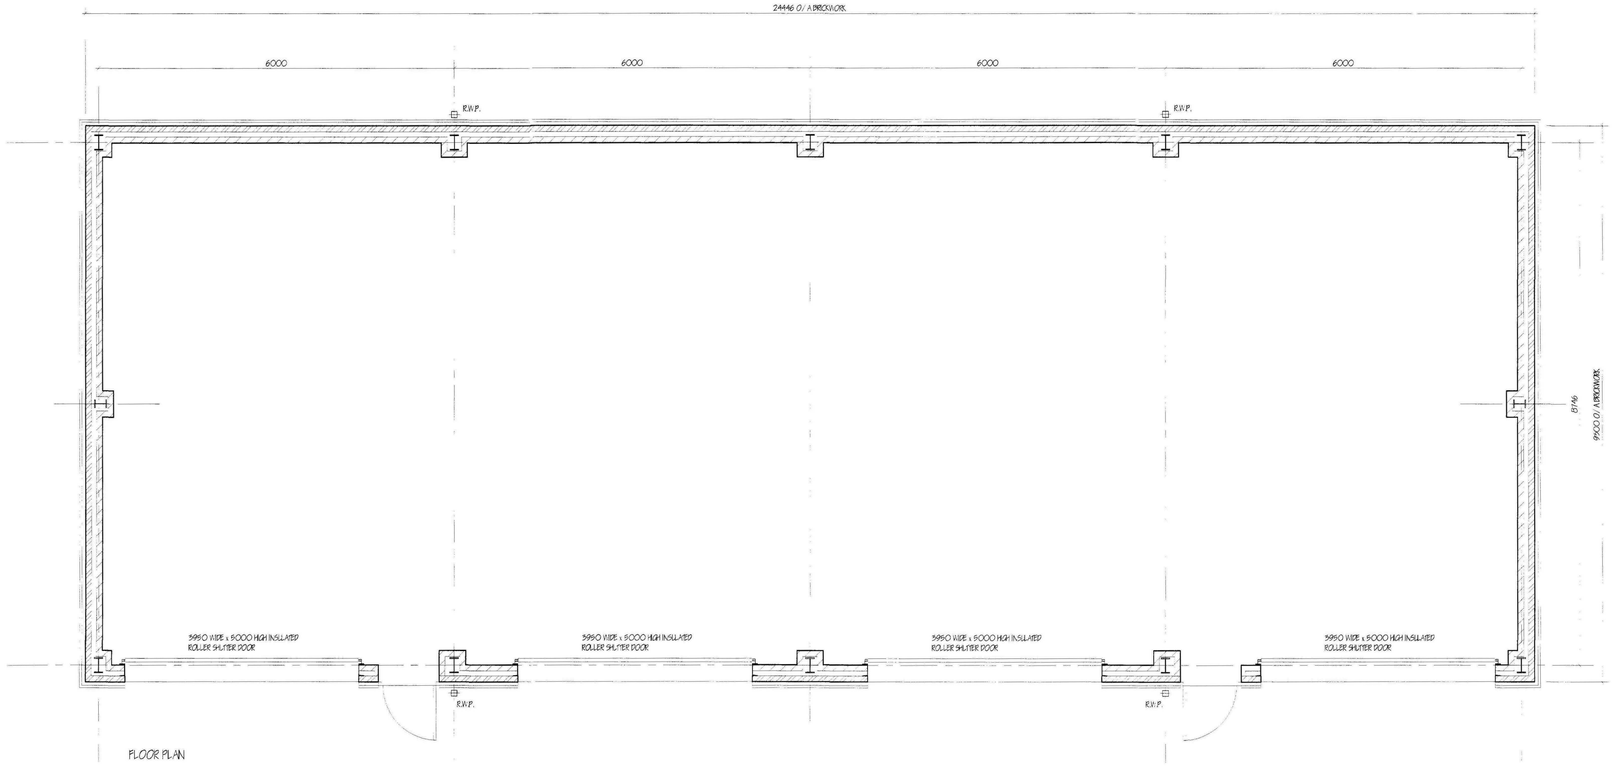


FLOOR PLAN

SHDC
Planning & Development
19 APR 2010
Ref: 0315/10

| revision | date | init. | revision details. |
|---|---|---|---|
| | | | |
| | | | |
| | | | |
| | | | |
| | | | |
| | | | |
| | | | |
| | | | |
| | | | |


COOPER ARCHITECTURAL DESIGN
90 WINSOVER ROAD
SPALDING, LINC'S PE11 1HA
Tel: 01775 711174
Mobile : 07808 125 778
E-MAIL : c.a.d@btconnect.com

Client.
P & R PLANT HIRE LTD.

Project.
PROPOSED SECURE STORE
HALLGATE
FLEET
SPALDING
LINCS. PE12 8NG


Drawing.
FLOOR PLAN - SECTION - ELEVATIONS

| | | | |
|---|---|---|---|
| Scale | 1:50 1:100 | Drawing No. | 1012-01 |
| Date. | MAR. 10 | Drawn. | J.C. |

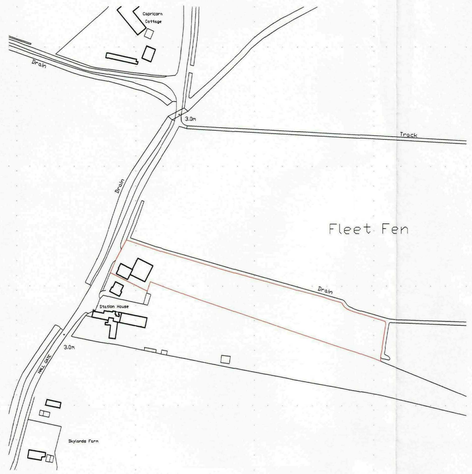


Crown Copyright 2009. All rights reserved. Licence number 100020449

LOCATION PLAN 1:2500

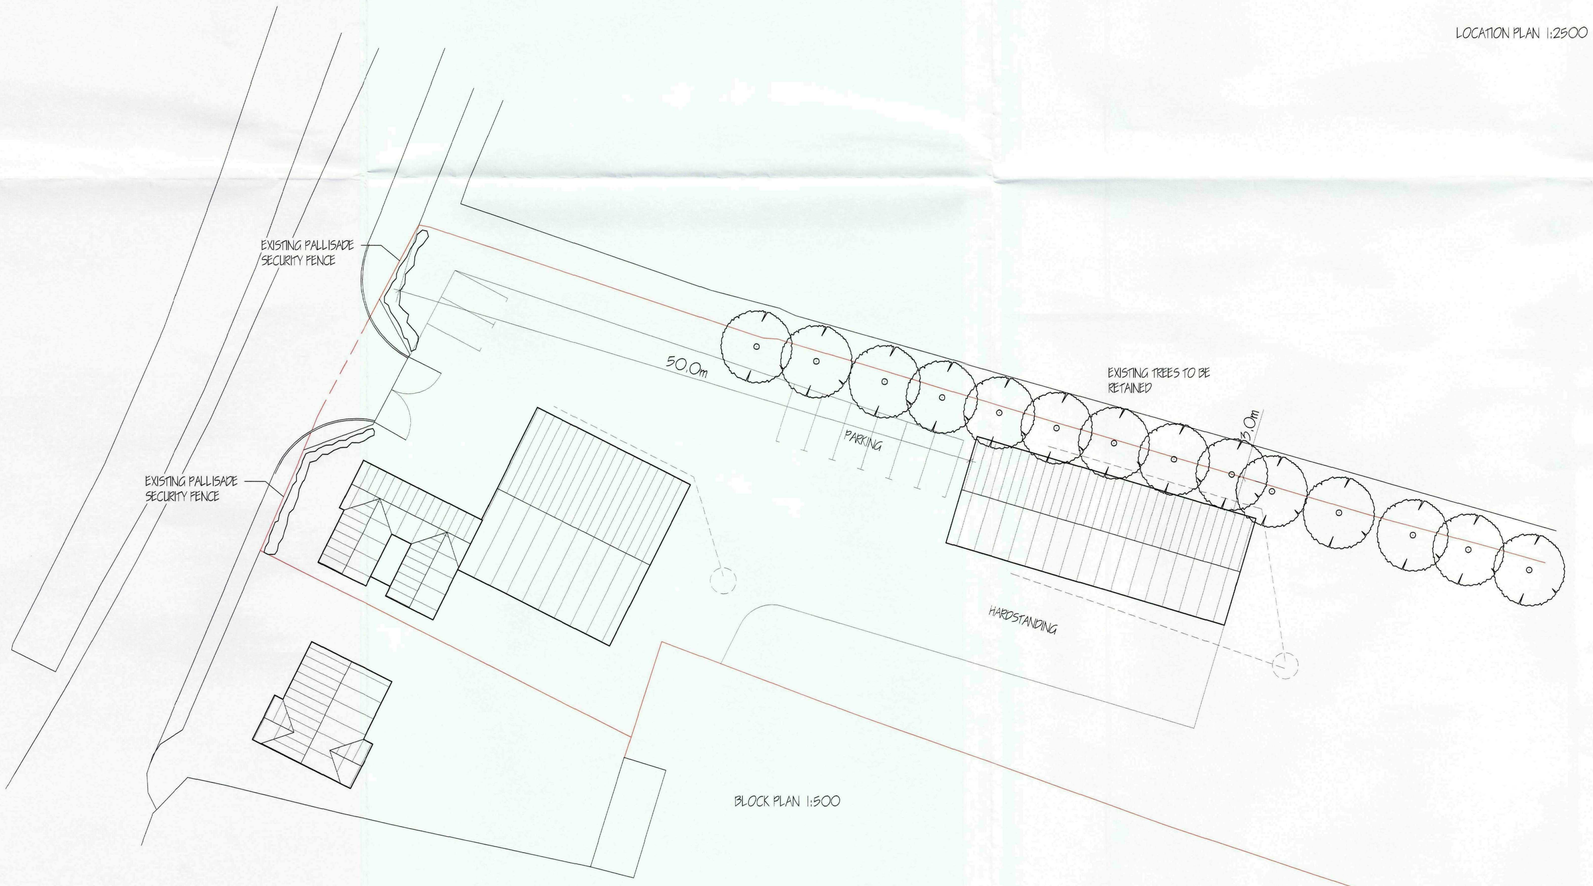


BLOCK PLAN 1:500

LIMITATIONS.
This drawing is limited in the amount of information contained and does not purport to contain a full specification of the works. It is solely for the purpose of obtaining Planning/Building Regulation approval.
The drawing must not be used as a contract document alone.
All dimensions shall be taken from site from actual work. Under no circumstances shall measurements be scaled from this drawing for construction or ordering purposes.
All given dimensions shall be checked by the Builder/Contractor and will be his responsibility from commencement of site works.
The works will not be supervised or inspected on site by C.A.D. or any representative thereof. It is the client or their appointed agents responsibility to control workmanship, substitution of materials, adherence to specification, variations to contract etc.

COPYRIGHT RESERVED.
Copies of this drawing must be made only with the written permission of Cooper Architectural Design.

STANDARDS.
All materials to be new unless otherwise stated and all components and materials etc. to be used fitted and installed etc. in strict accordance with manufacturers instruction and relevant Code of Practice.
Materials shall conform to appropriate British Standard Specification or BBA Certificate or European Code equivalent.

HEALTH & SAFETY.
The Employer/Client shall ensure that the selected contractor is conversant with and adopts all measures necessary to achieve compliance with Health & Safety legislation for Building Sites and Work Places.
The Employer /Client is advised that should the works need to comply with the Construction Design and Management Regulations an independent Planning Supervisor will be required.

SCOPE OF THE WORKS.
The works shall comprise of all that is shown on the drawing and details. Work that may not be specifically shown but may be reasonably inferred as necessary to carry out the works shall be deemed to be included.

SHDC
Planning & Development
19 APR 2010
Ref: 0315-10

| revision | date | init. | revision details. |
|---|---|---|---|
| | | | |
| | | | |
| | | | |
| | | | |
| | | | |
| | | | |
| | | | |
| | | | |
| | | | |

COOPER ARCHITECTURAL DESIGN
90 WINSOVER ROAD
SPALDING, LINC'S PE11 1HA
Tel: 01775 711174
Mobile : 07808 125 778
E-MAIL : c.a.d@btconnect.com

Client.
P & R PLANT HIRE LTD.

Project.
PROPOSED SECURE STORE
HALLGATE
FLEET
SPALDING
LINCS. PE12 8NG

Drawing.
BLOCK & LOCATION PLANS

| Scale | Drawing No. 1012-02 |
|---|---|
| Date. MAR. '10 | Drawn. J.C. |