




WEST ELEVATION

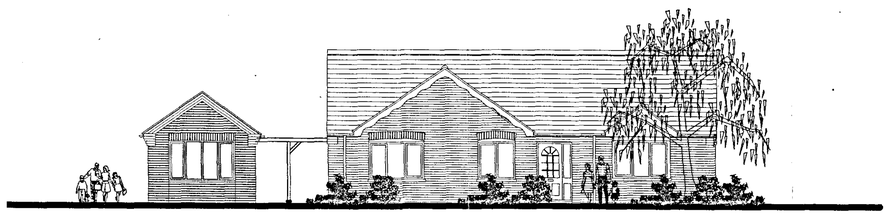


EAST ELEVATION

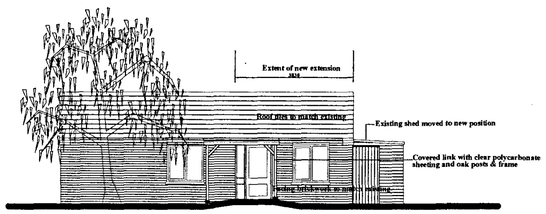


NORTH ELEVATION

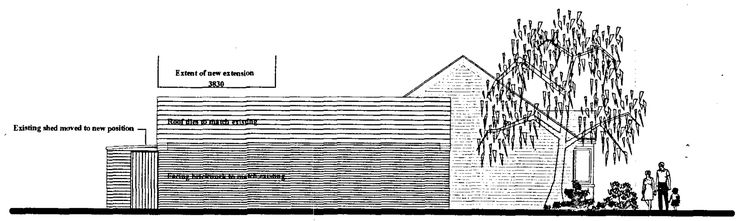

SOUTH ELEVATION

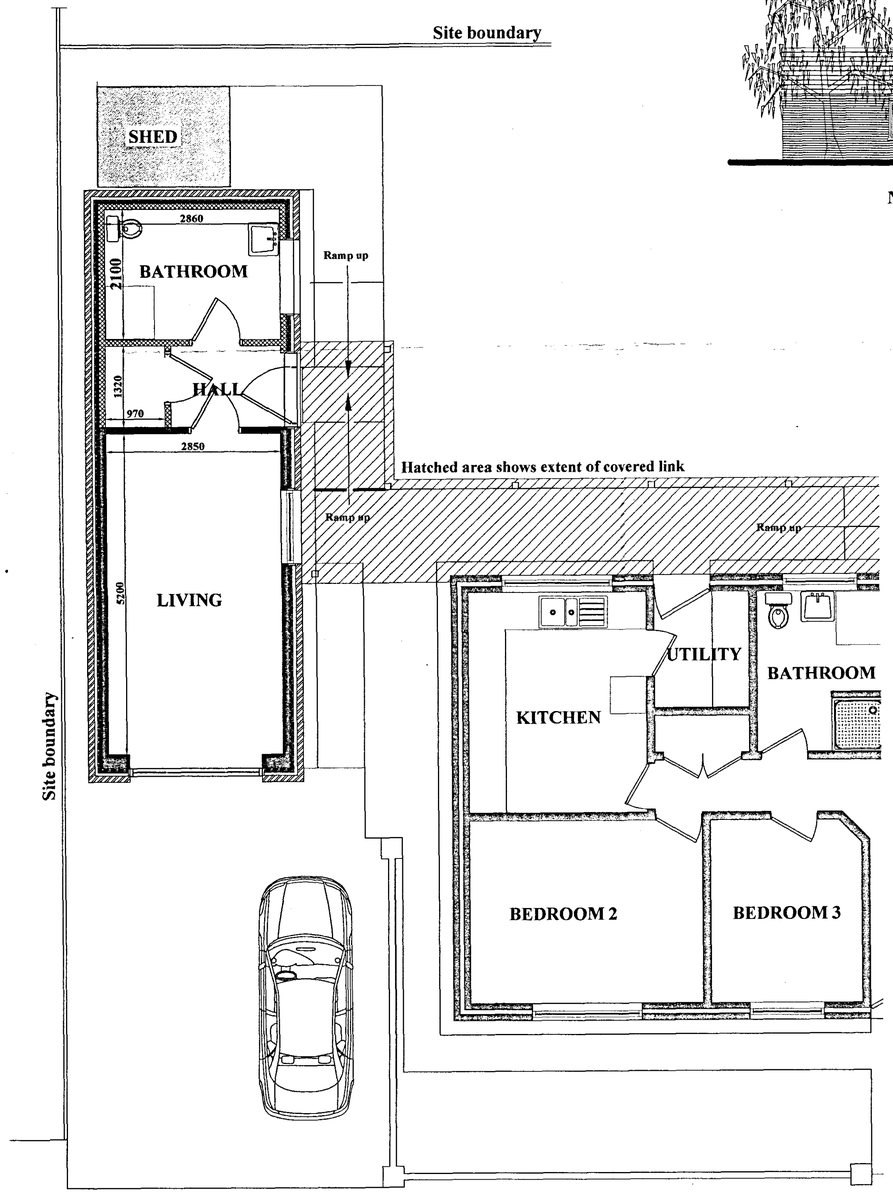

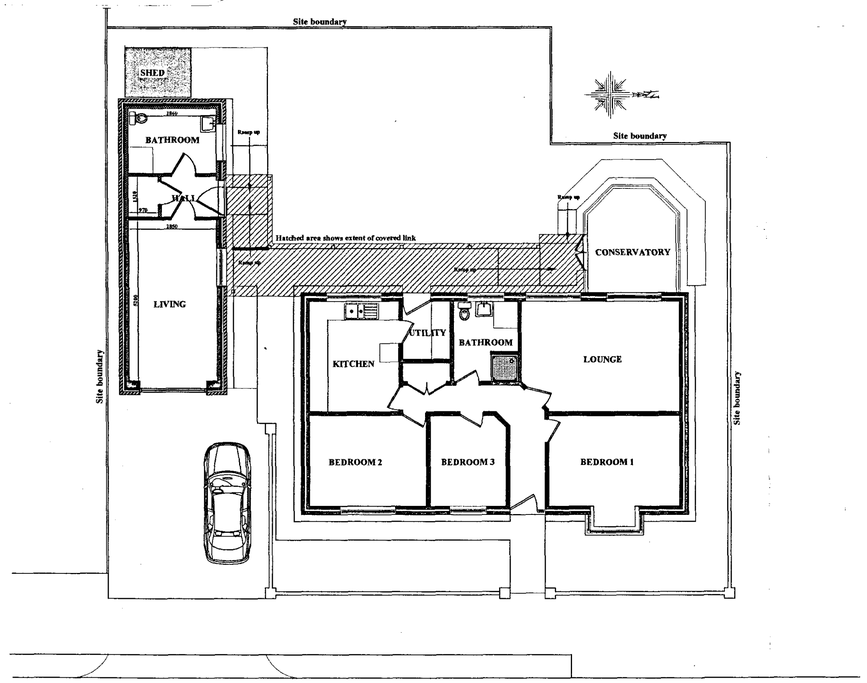

BRANCHES LANE

SHDC
Planning & Development
10 MAR 2008
Ref: 08/1608

DETERMINED PLAN

JOHN D LYNCH partnership
CHARTERED ARCHITECTS

Client: Mr D K Spafford

Project: Conversion of garage to living accommodation

Drawing: Plans & Elevations

Date: March 2008 | Drawn: JdI

Job No.: 1674 | Drawing No.: AD/1

Scale: 1: 100, 1:50 | Revision: