




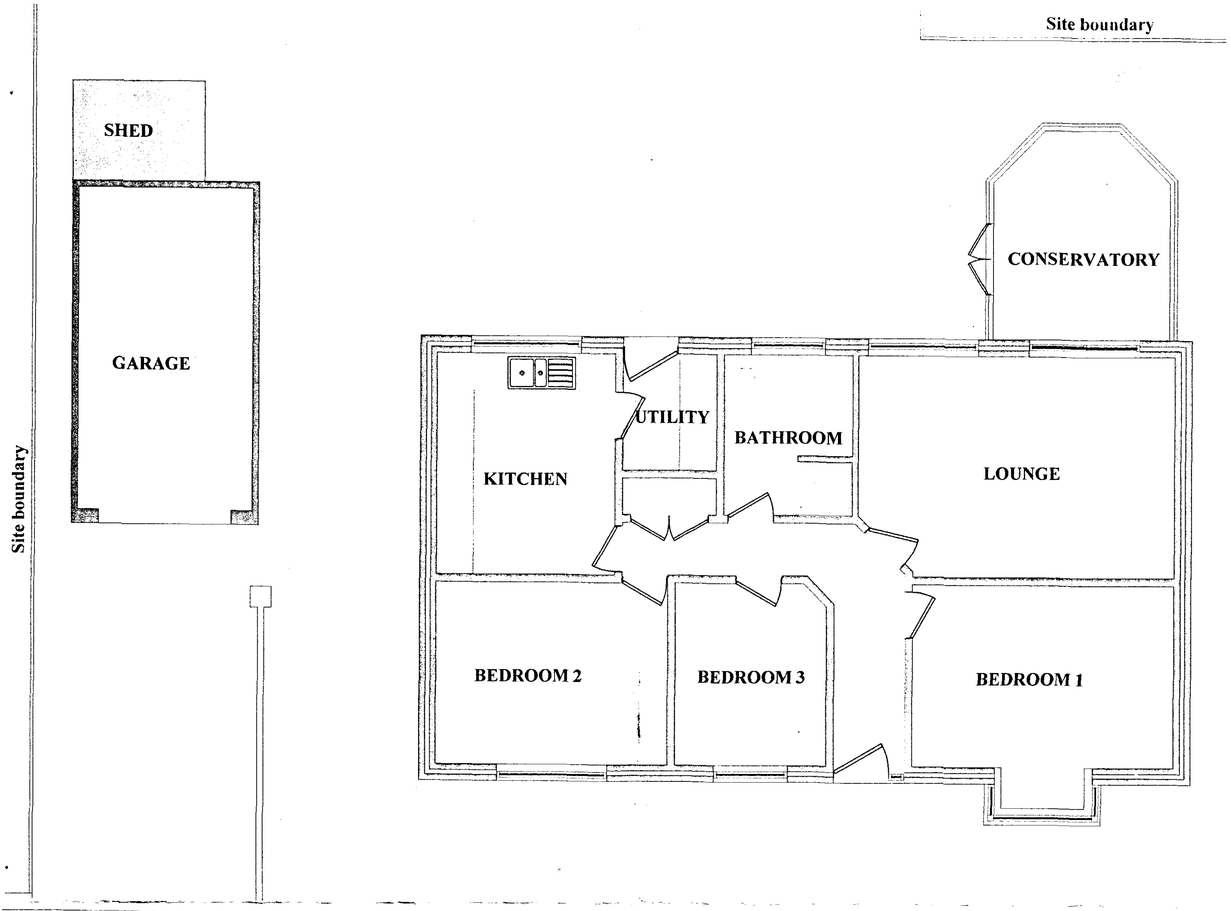


EAST ELEVATION

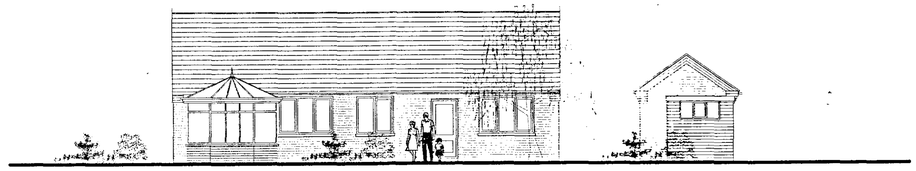


WEST ELEVATION

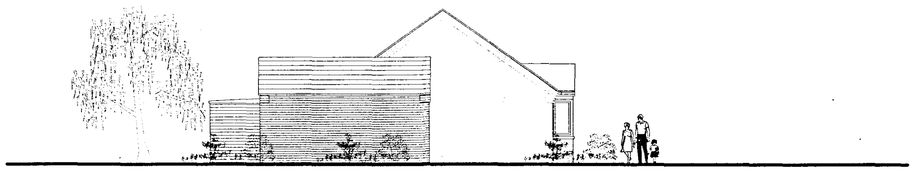


SOUTH ELEVATION

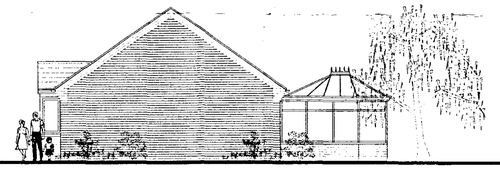

NORTH ELEVATION

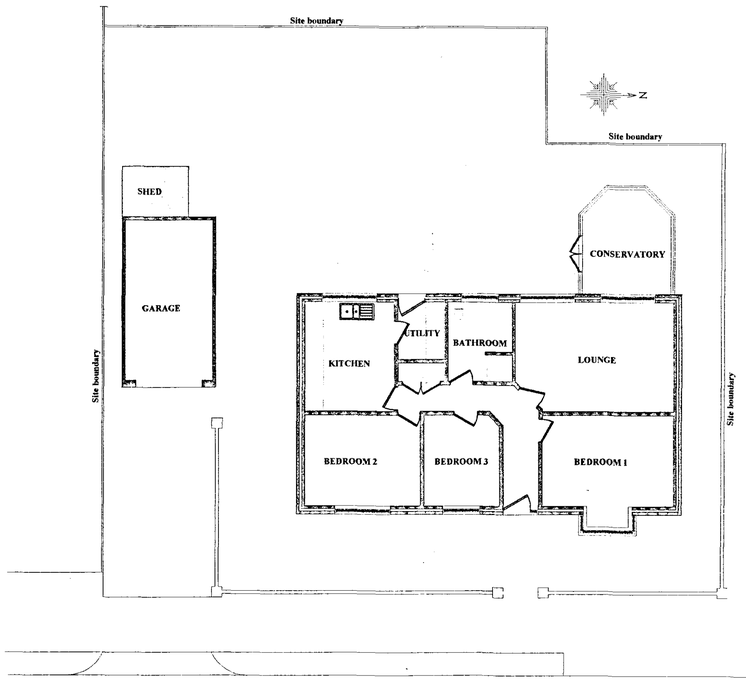

BRANCHES LANE

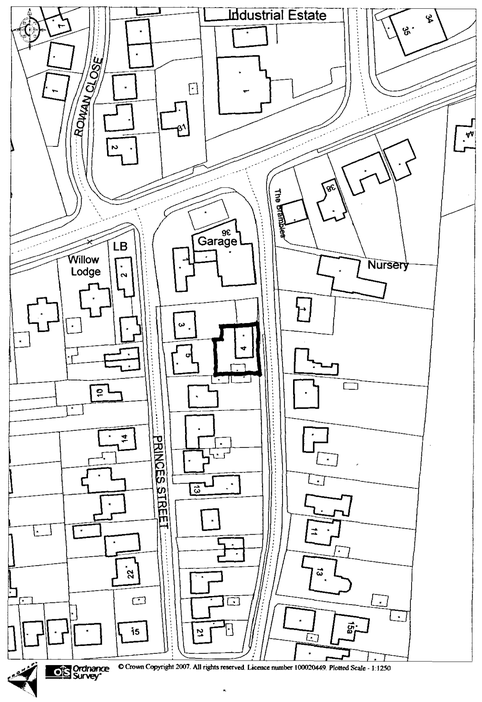

SHDC
Planning & Development
1 0 MAR 2008
Ref: 031608

DETERMINED PLAN

JOHN D LYNCH partnership
CHARTERED ARCHITECTS

Client
Mr D K Spafford

Project
Extension to 4 Branches Lane, Holbeach

Drawing
Existing Elevations & Plans

Date	Drawn
Sept 2007	Jdl
Job No. 1674	Drawing No. AL/1
Scale 1:50, 1:100 1:1250.	Revision