




FRONT ELEVATION

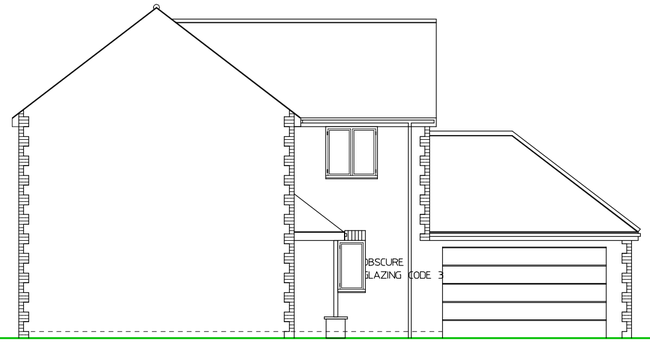


SIDE ELEVATION

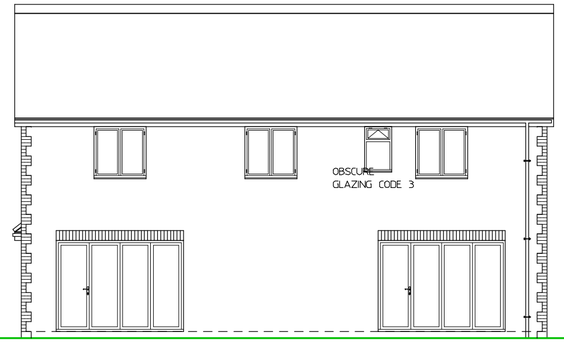


SIDE ELEVATION

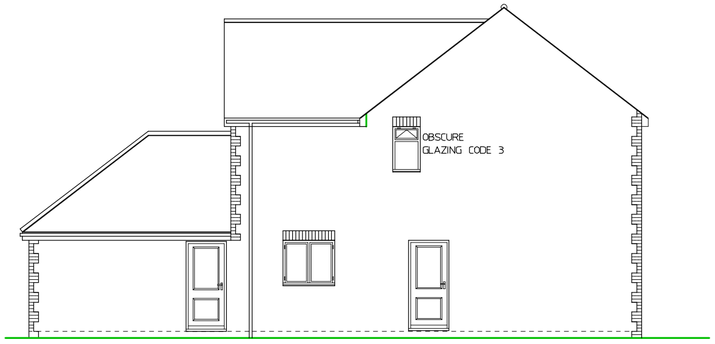

SIDE ELEVATION

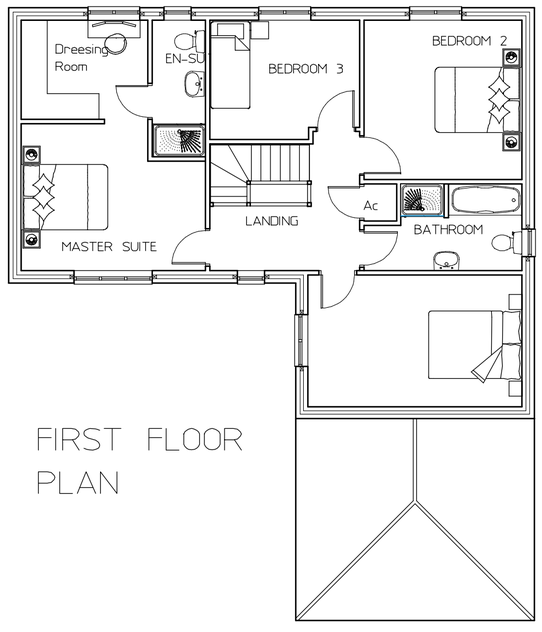

FIRST FLOOR PLAN

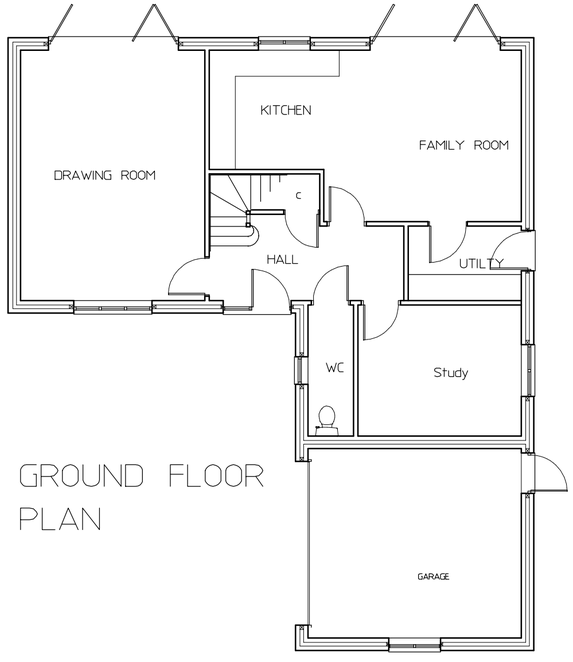

GROUND FLOOR PLAN

Rev A March 2022 Revised To To Suit Oakwood Homes Requirements

PROJECT
Proposed Housing Development at
Land behind 37 Fleet Road Fleet
PE12 8 LA
For Oakwood Homes Ltd

DRAWING TITLE.
Proposed Plot 6
Plans And Elevations

SCALE 1:100

DATE March 2022 | DRAWN BY. S.Andrews

JOB No.	PLOT No.	SHEET	REV
SA/MA/04/20		SA-PP-06	A

Tel: M: 07713003441
E:shayne@designandarchitectureltd.co.uk
ShayneAndrews@DesignAndArchitectureLtd.co.uk
Registered address:10a High Street, Market Deeping, PE6 8EB