
PLOTS 3-4-5

0 6


Scale 1-100




FRONT ELEVATION

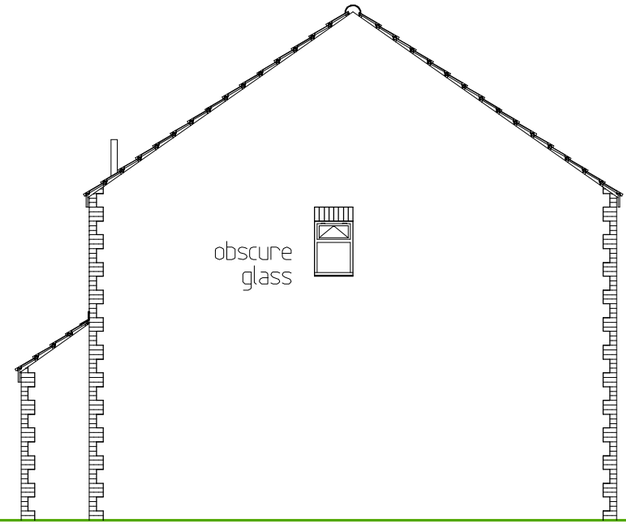

SIDE ELEVATION

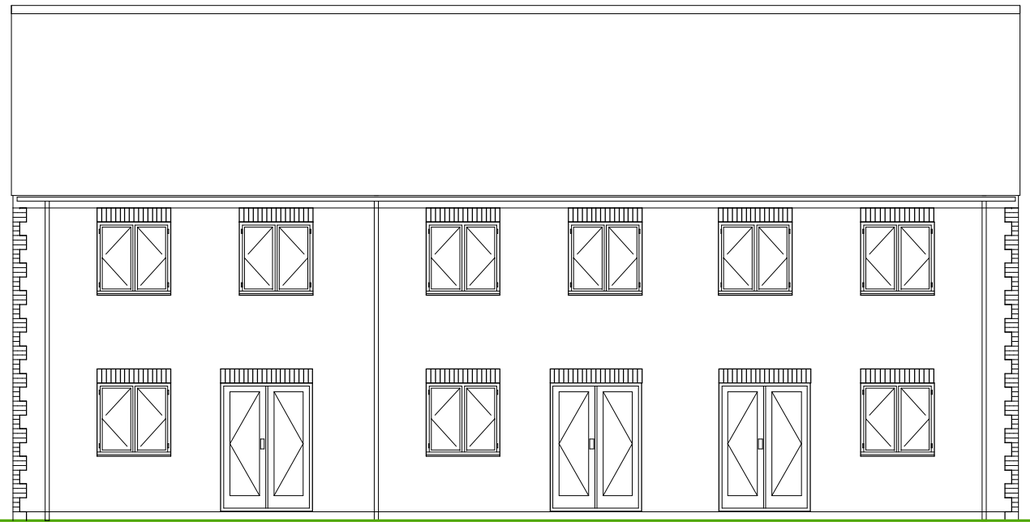

REAR ELEVATION

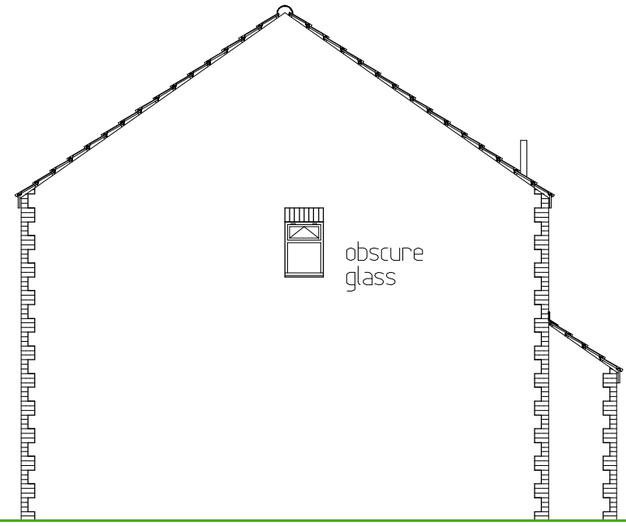

SIDE ELEVATION

PROJECT
Proposed Housing Development at
Land Behind 37 Fleet Road Fleet
PE12 8 LA
For Oakwood homes Ltd

DRAWING TITLE.
PROPOSED 3 BED TERRACED UNITS
PLANS
PLOTS 3,4,5,

SCALE 1:100

DATE MARCH 2022 | DRAWN BY. S.Andrews

JOB No.	PLOT No.	SHEET	REV
SA/MA/04/18		SA-PP- 03	

Tel: M: 07713003441
E:shayne@designandarchitectureltd.co.uk
ShayneAndrews@DesignAndArchitectureLtd.co.uk
Registered address:10a High Street, Market Deeping, PE6 8EB