

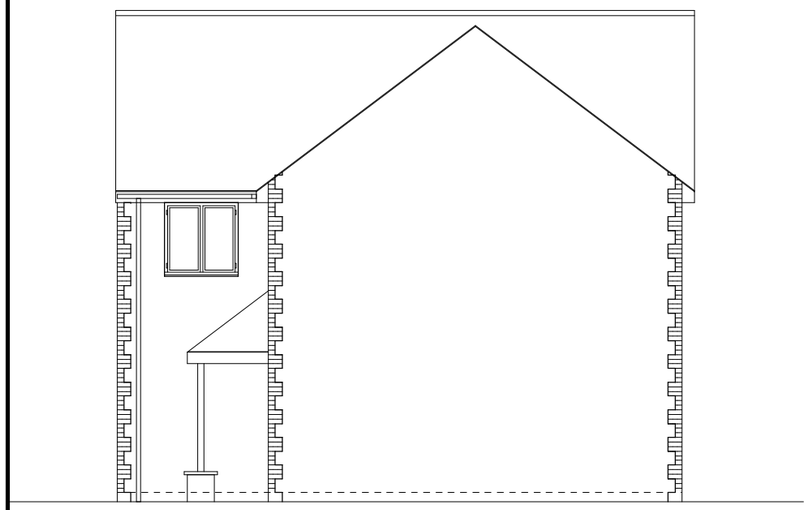


SIDE ELEVATION

GROUND FLOOR PLAN

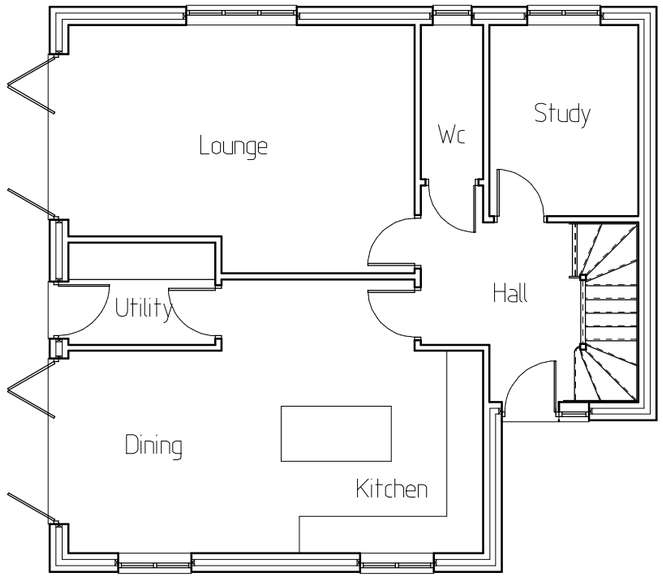


FIRST FLOOR PLAN

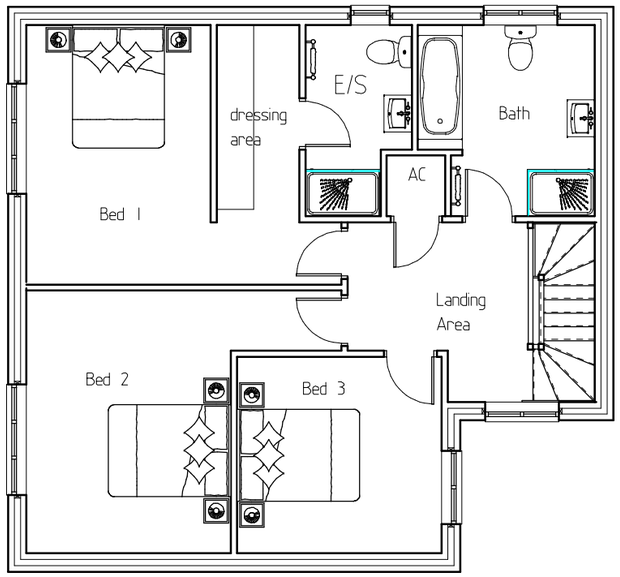




FRONT ELEVATION

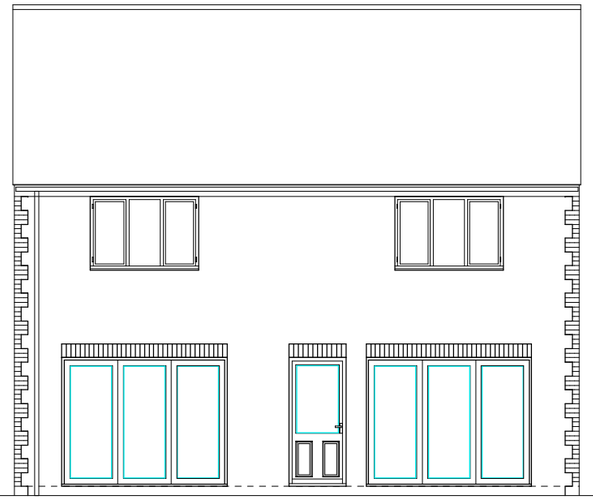

REAR/GARDEN ELEVATION

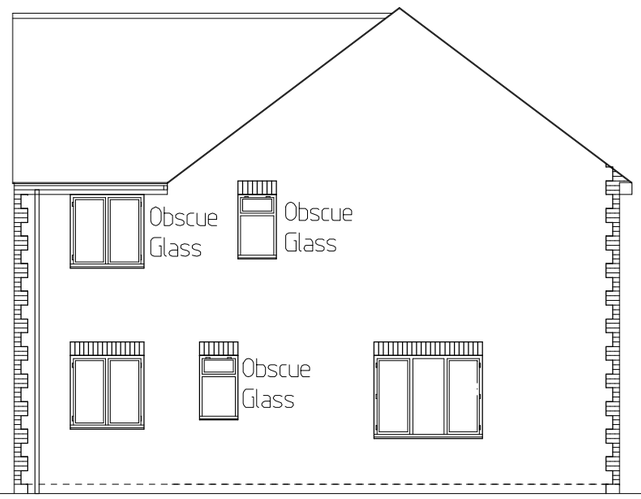

SIDE ELEVATION

0 6

Scale 1-100

PROJECT
Proposed Housing Development at
35 Fleet Road Fleet PE12 8 LA

For Gem Mix Ltd

DRAWING TITLE.
PROPOSED 3 BED
PLANS AND ELEVATIONS PLOT
7

SCALE 1:100	
DATE March 2022	DRAWN BY. S.Andrews

JOB No.	PLOT No.	SHEET	REV
SA/MA/04/20		SA PP07	

Tel: M: 07713003441
E:shayne@designandarchitectureltd.co.uk
ShayneAndrews@DesignAndArchitectureLtd.co.uk
Registered address:10a High Street, Market Deeping, PE6 8EB