

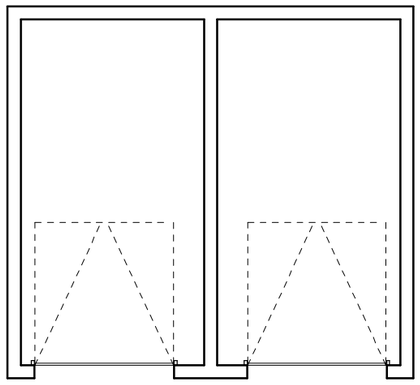


FLOOR PLAN

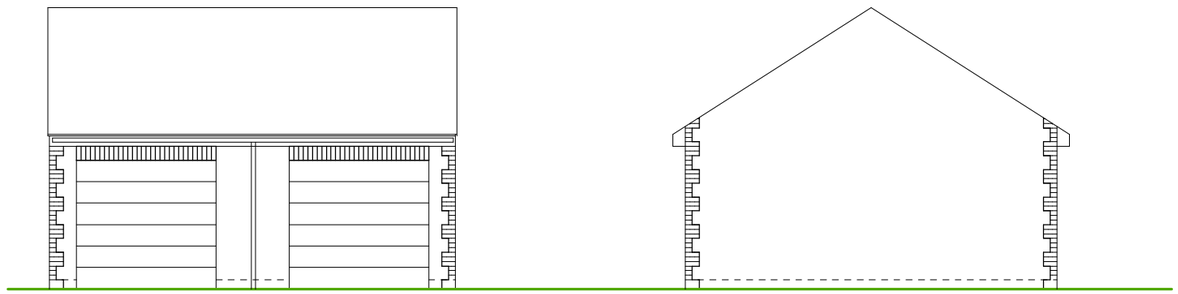

FRONT

SIDE

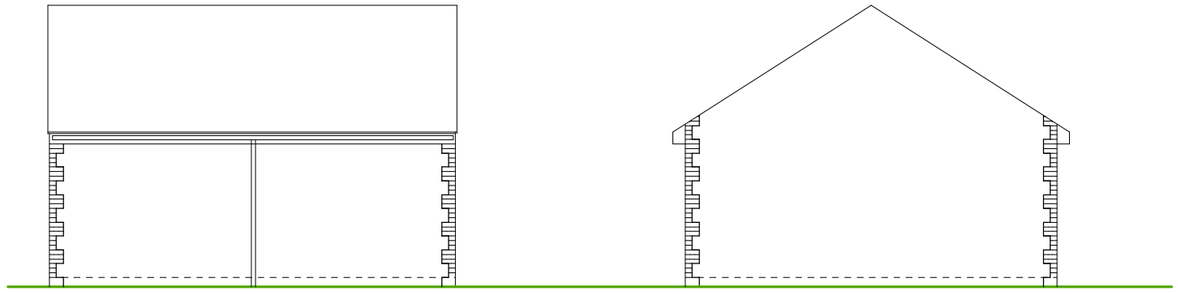

REAR

SIDE

0 6

Scale 1-100

PROJECT
Proposed Housing Development At
Land behind 37 Fleet Road Fleet
PE12 8 LA
For Oakwood Homes Ltd

DRAWING TITLE.
PROPOSED GARAGE
PLANS AND ELEVATIONS PLOT
7 AND 8

SCALE 1:100

DATE March 2022 | DRAWN BY. S.Andrews

JOB No.	PLOT No.	SHEET	REV
SA-MA-04-22		SA-PP08	

ShayneAndrews@DesignAndArchitectureLtd.co.uk
Registered address:10a High Street, Market Deeping, PE6 8EB