



ICED FROM THE 19..... ORDNANCE S
THE PERMISSION OF THE CONTROL
STY'S STATIONERY OFFICE
COPYRIGHT LICENCE No. ES 767360
No. TF3622-3722


HIX & SON
Chartered Surveyors, Auctioneers & Estate Agen
28 CHURCH STREET
HOLBEACH
SPALDING, LINCS. PE12 7LL
Tel: HOLBEACH (01406) 422777

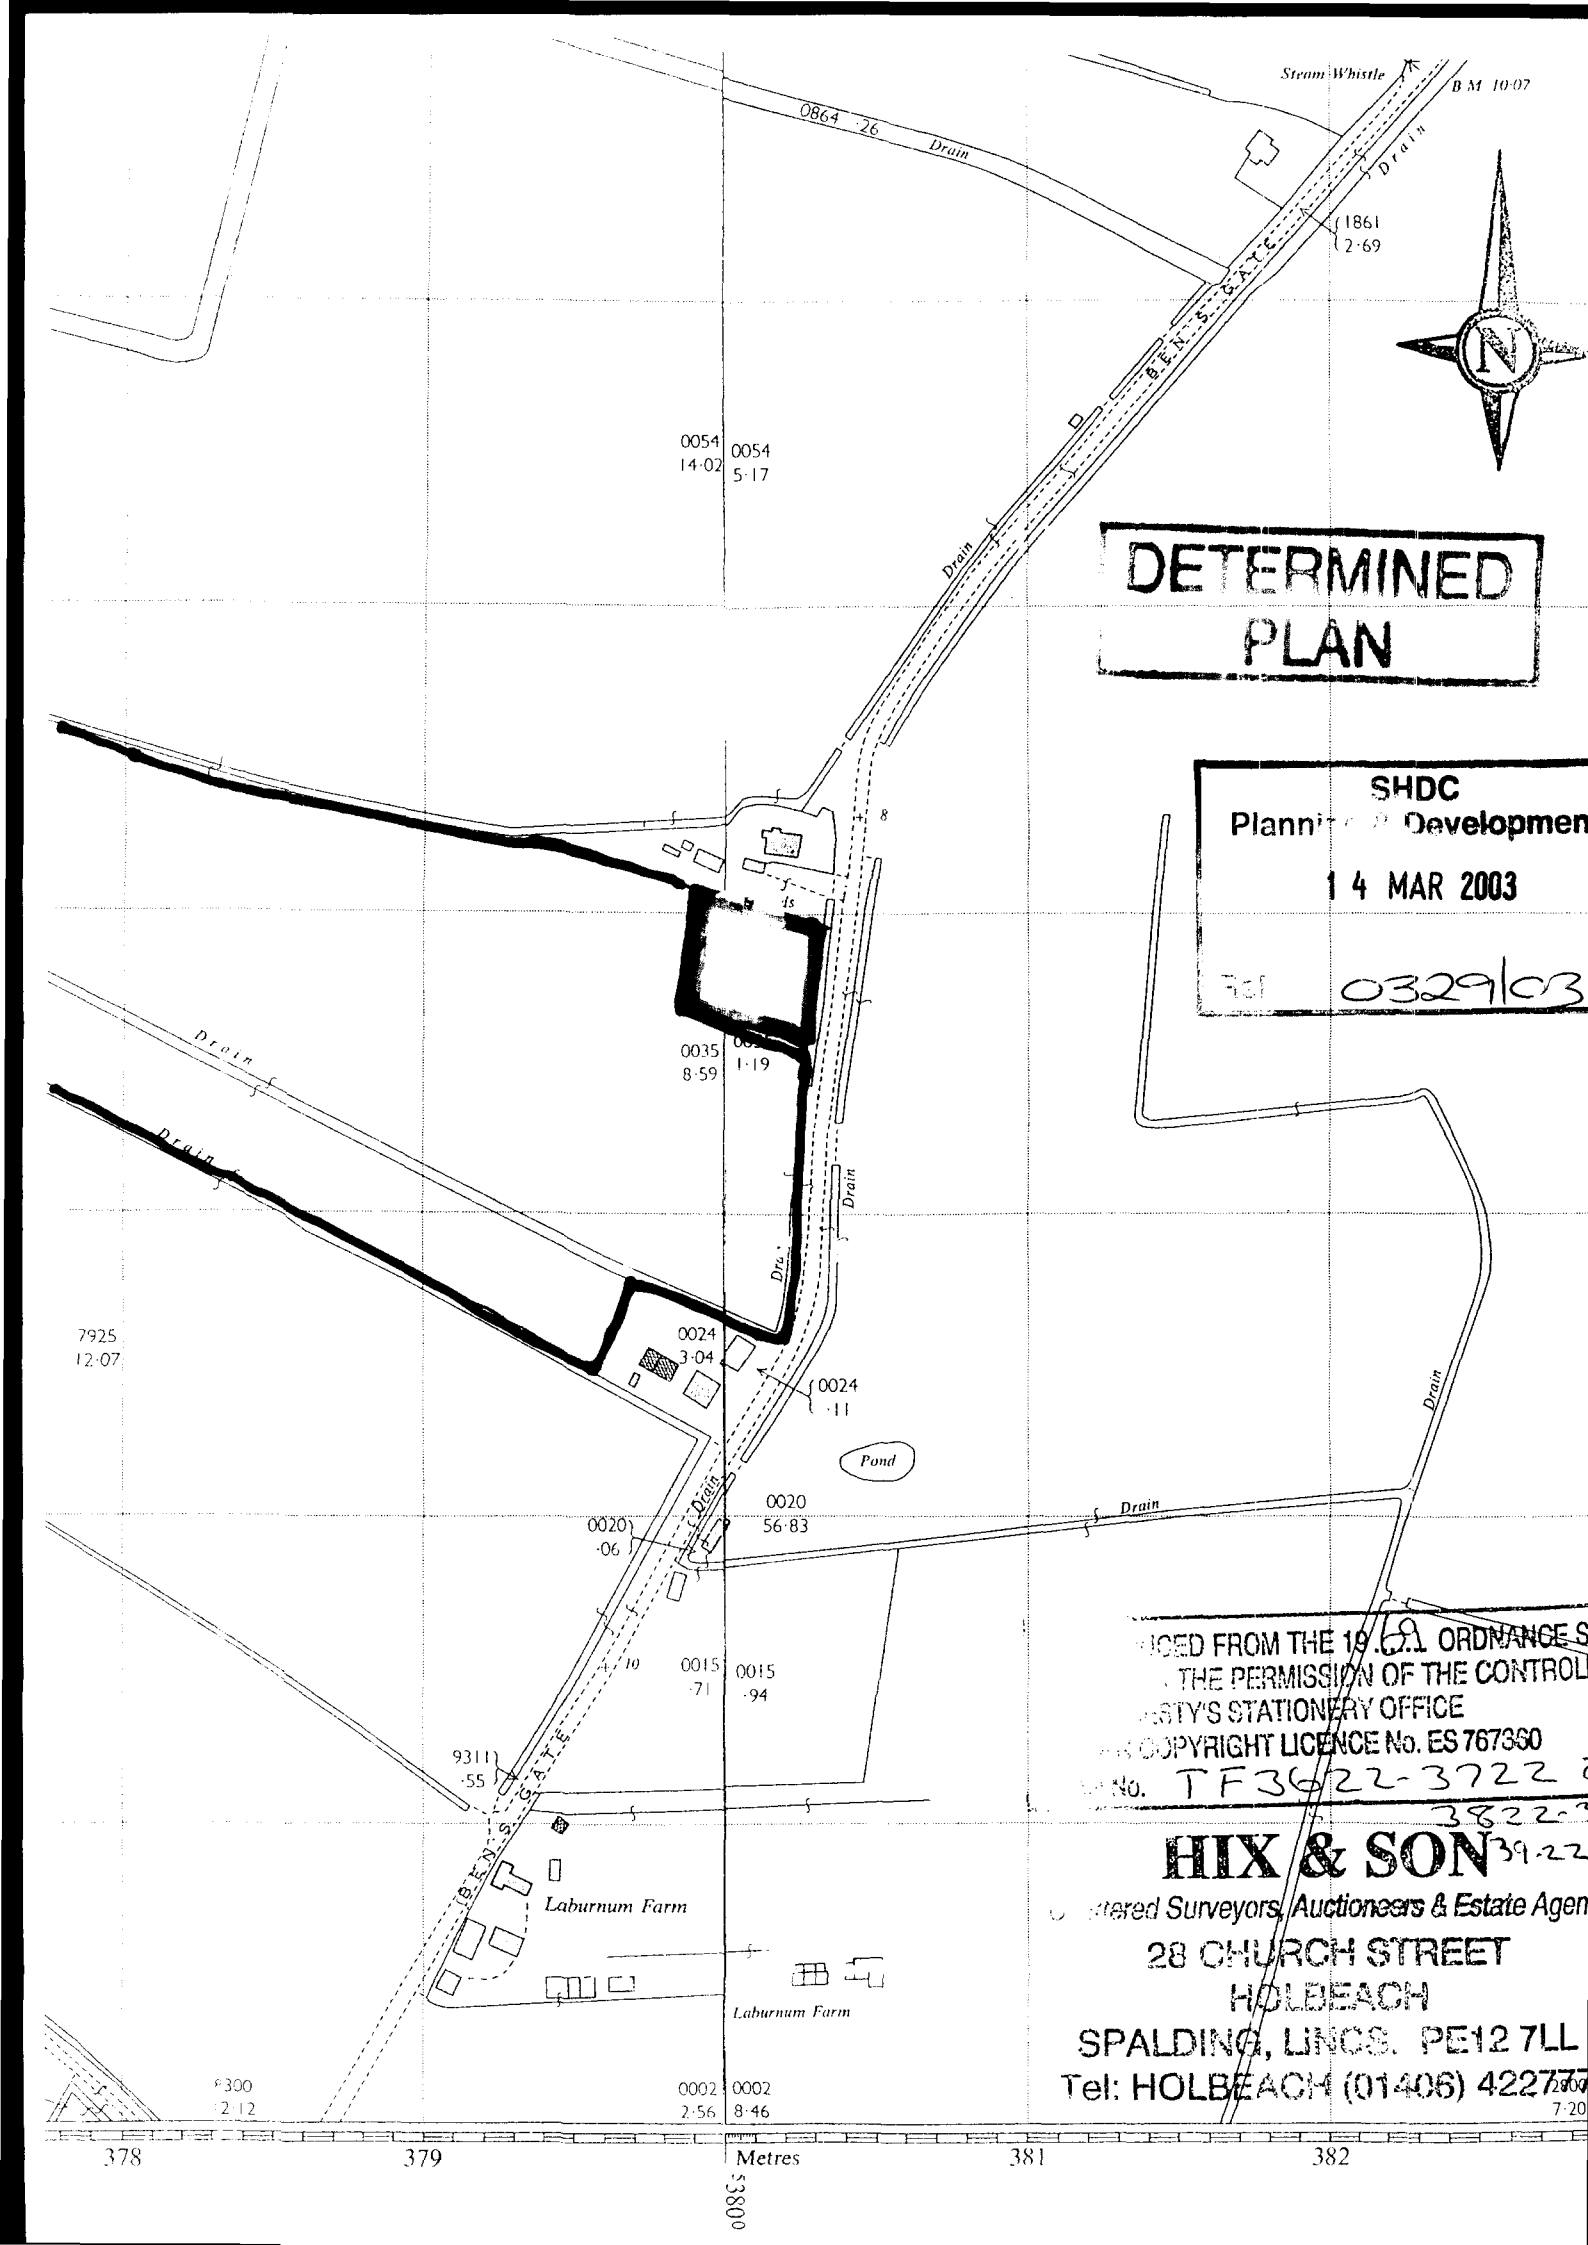


FRONT ELEVATION

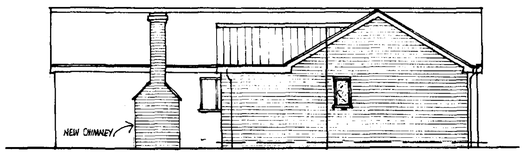


SIDE ELEVATION

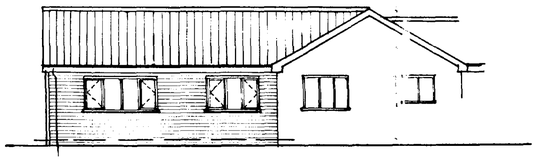

REAR ELEVATION.

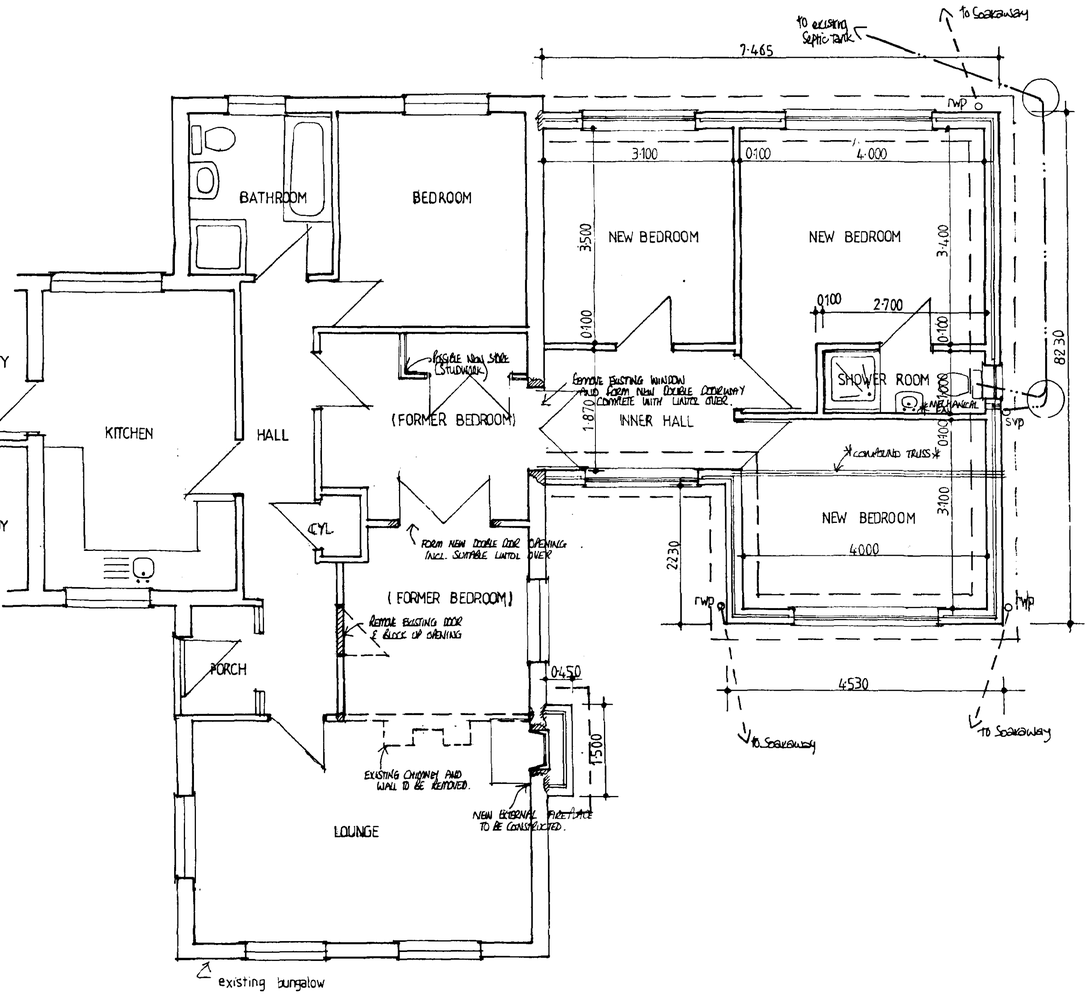

PLAN LAYOUT

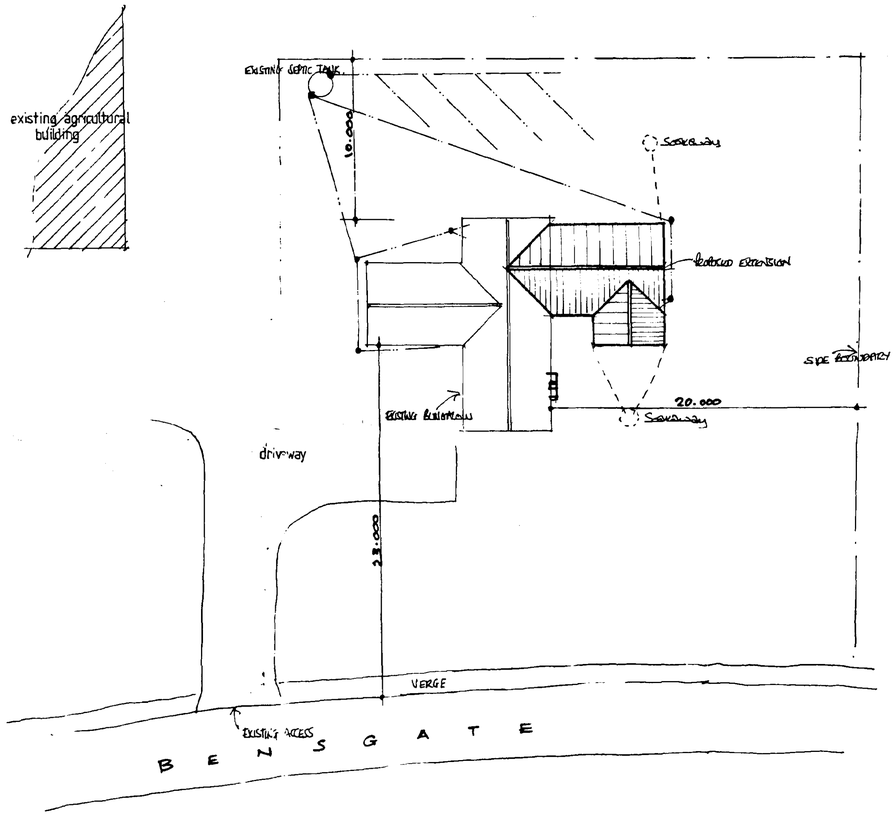

SITE LAYOUT.
SCALE 1:200.

project: PROPOSED EXTENSION TO BUNGALOW.

site : AGRICULTURAL HOLDING, BENSGATE,
FLEET FEN . LINCOLNSHIRE.

clients : Mr & Mrs B.THICKPENNEY.

scale : 1:50, 1:100.

date : 03/03.

DETERMINED PLAN

SHDC
Planning & Development
14 MAR 2003
Ref 0329/03