
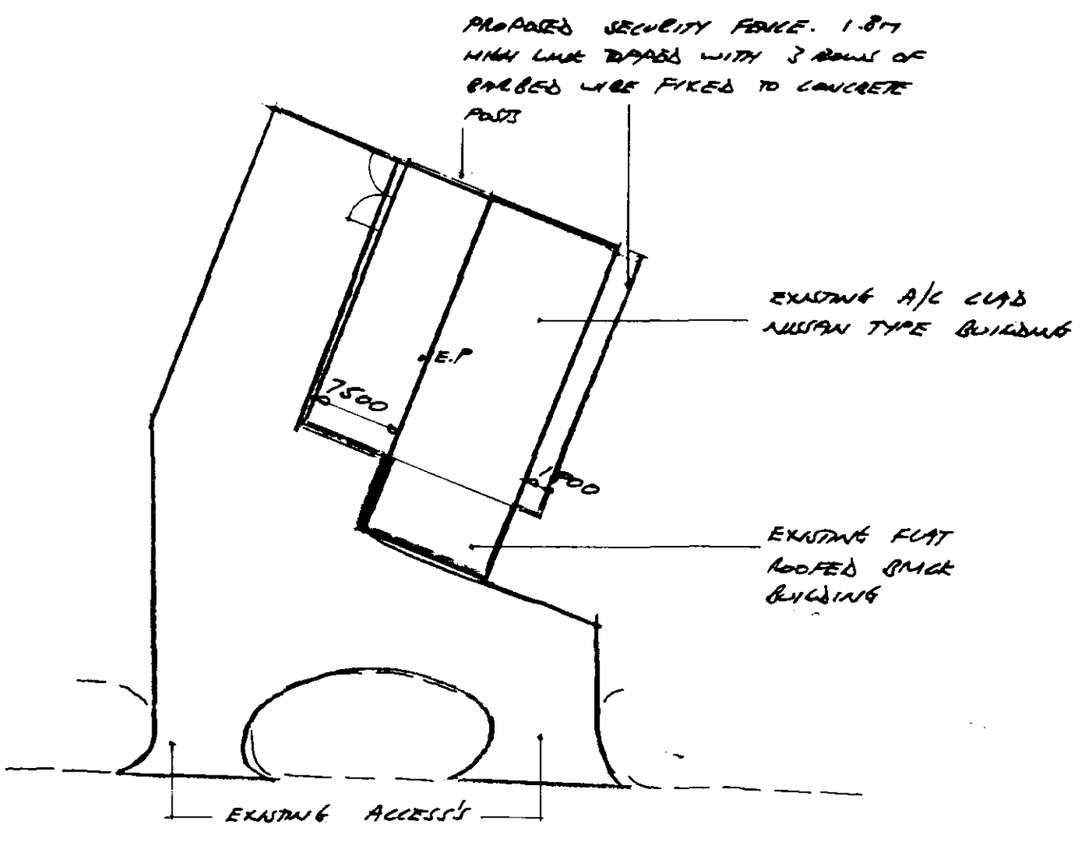


SITE PLAN scale 1-500

NORTH

HOUSING
03 APR 1997
Ref: 0368/97

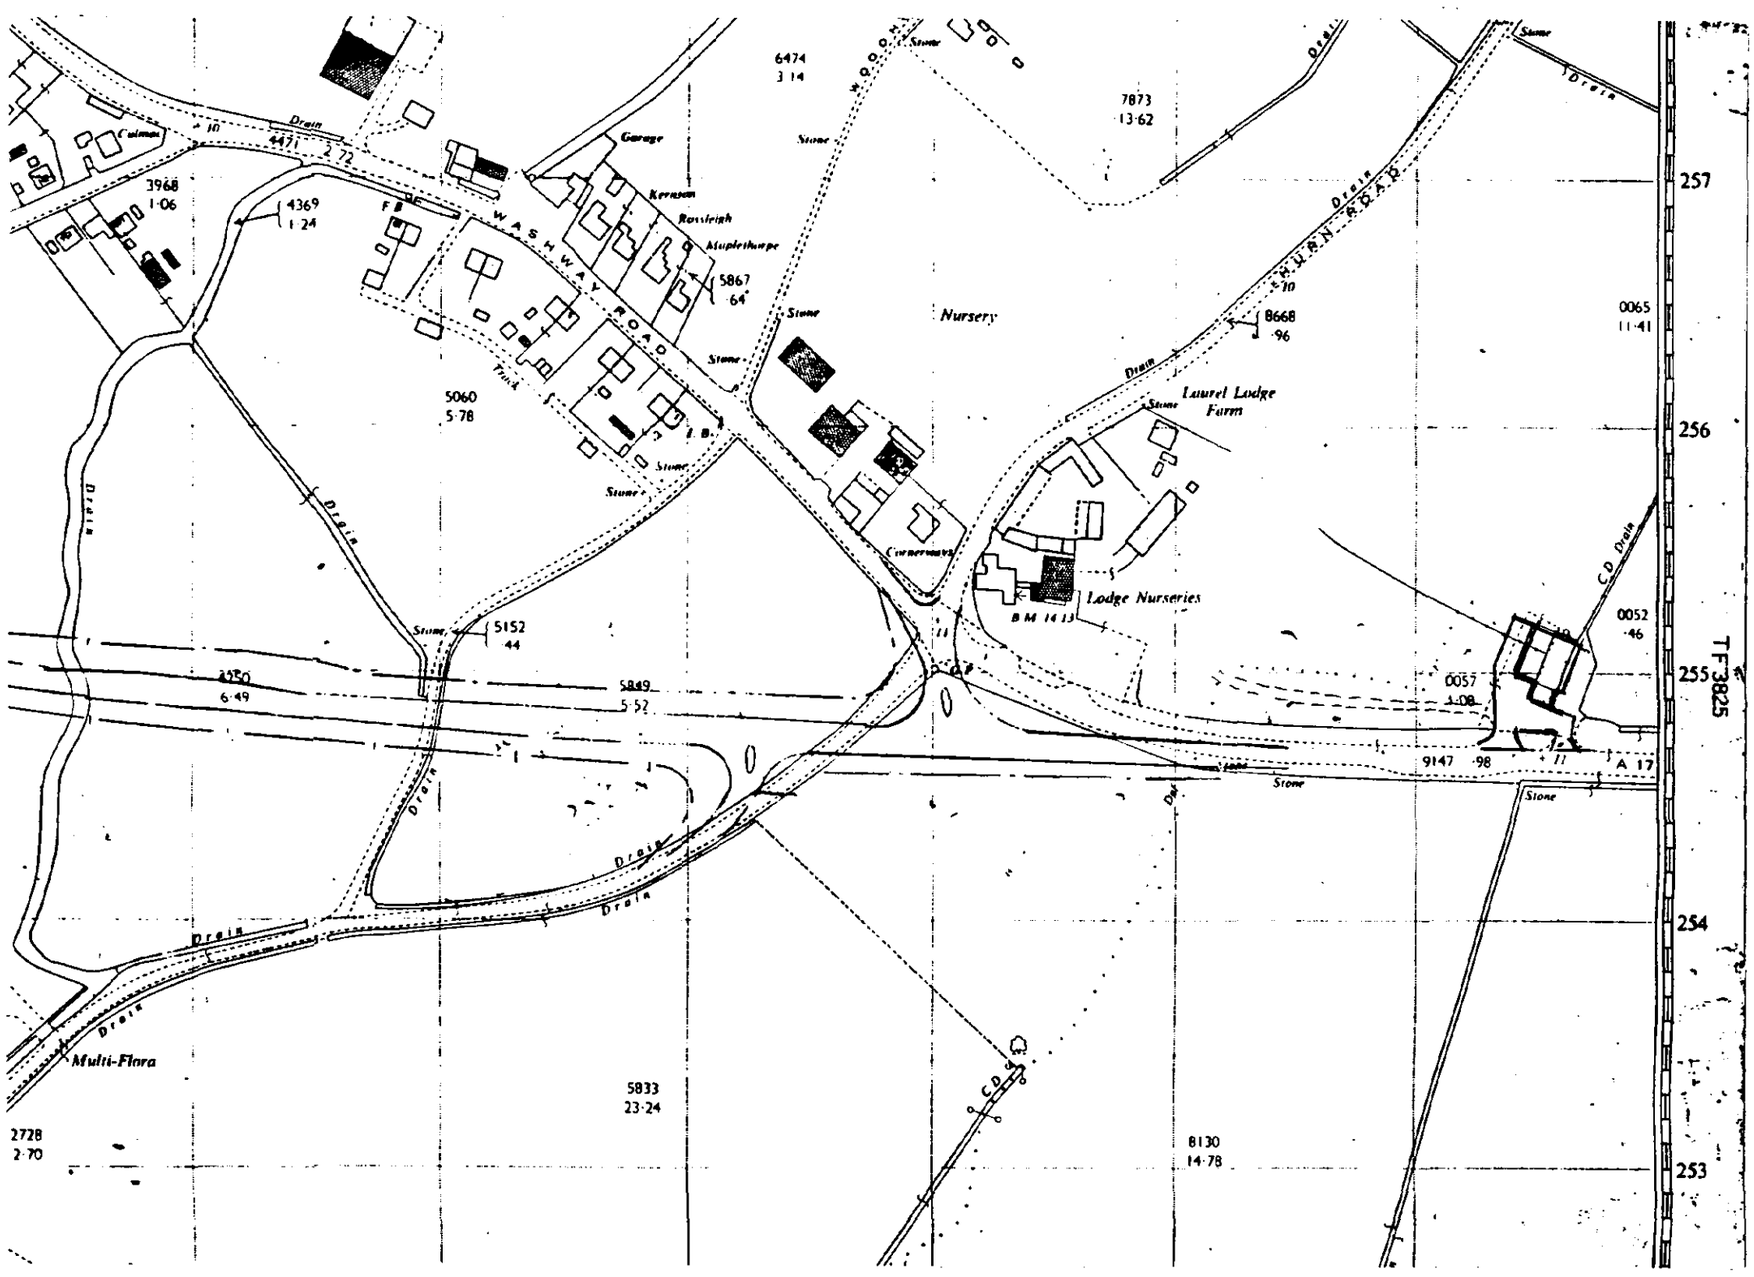

LOCATION PLAN scale 1-2500

CONTRACTOR TO CHECK ALL DIMENSIONS ON SITE BEFORE WORK COMMENCES.

revision	date	init.	revision details

PODDINGTONS

Architectural Design Consultants

44 Double Street, Spalding, Lincs. PE11 2AB
Tel: 01775 761856 & 768296. Fax: 01775 710218

project
MR R. J. WILSON.
PROPERTY ON
A17, FLEET.

drawing
CHANGE OF USE

scale	drawing no
AS SHOWN	2772-1
date: MARCH 97	drawn / checked