
Planning Department
18 MAY 2011
Ref: 0360-11

Client: Cummings	
Project:	
Drawing:	
Dwg No. 001 REV A	
Drawn By. Conan Elliott	
Date: 04.05.2011	Scale: 1:100 @ A3


OAKLEY STABLES

t: 01428 685083	f: 07846766343
e: furlong@oakleystables.co.uk	
www.oakleystables.co.uk	
Langhurst Manor Farm Buildings, Pook Hill, GU8 4XR	

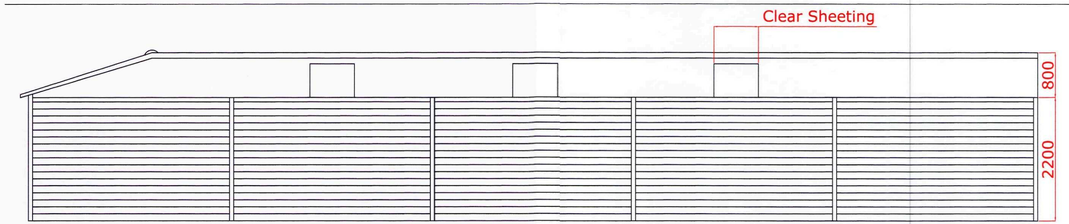

Rear Elevation

Planning & Development
18 MAY 2011
Ref: 0350-11

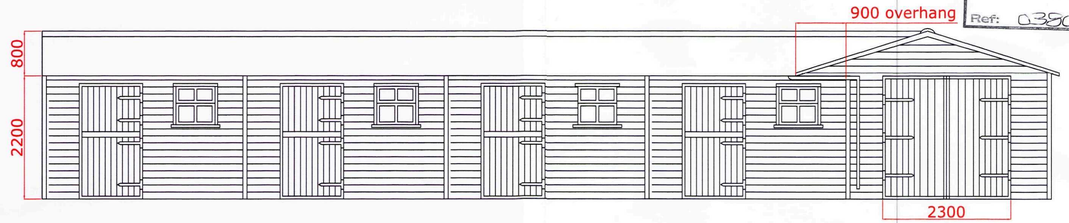



Front Elevation

Client: Cummings	
Project:	
Drawing: Front and Rear Elevations	
Dwg No. 002 REV A	
Drawn By: Conan Elliott	
Date: 04.05.2011	Scale: 1:100 @ A3

OAKLEY STABLES

t: 01428 685083 M:07771757946
e: furlong@oakleystables.co.uk
www.oakleystables.co.uk
Langhurst Manor Farm Buildings, Pook Hill, GU8 4XR

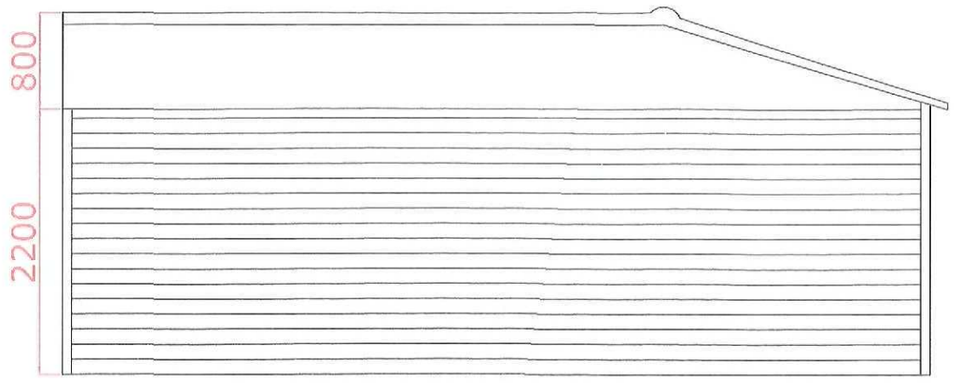

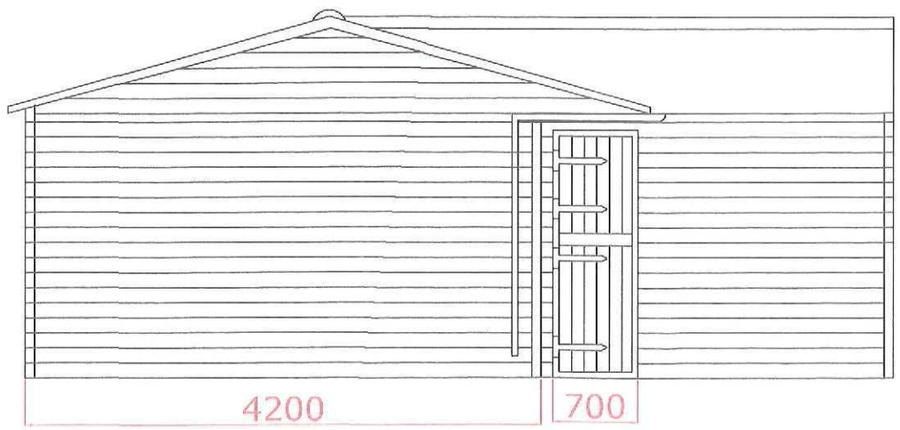

Planning Department
18 MAY 2011
Ref: 0350-11

Client: Cummings

Project:

Drawing: Side Elevations

Dwg No. 003 REV A

Drawn By: Conan Elliott

Date: 04.05.2011 | Scale: 1:100 @ A3

t: 01428 685083 | M:07771757946

e: furlong@oakleystables.co.uk

www.oakleystables.co.uk

Langhurst Manor Farm Buildings, Pook Hill, GU8 4XR