

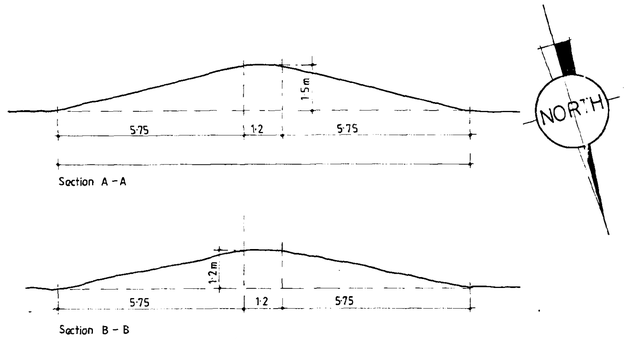


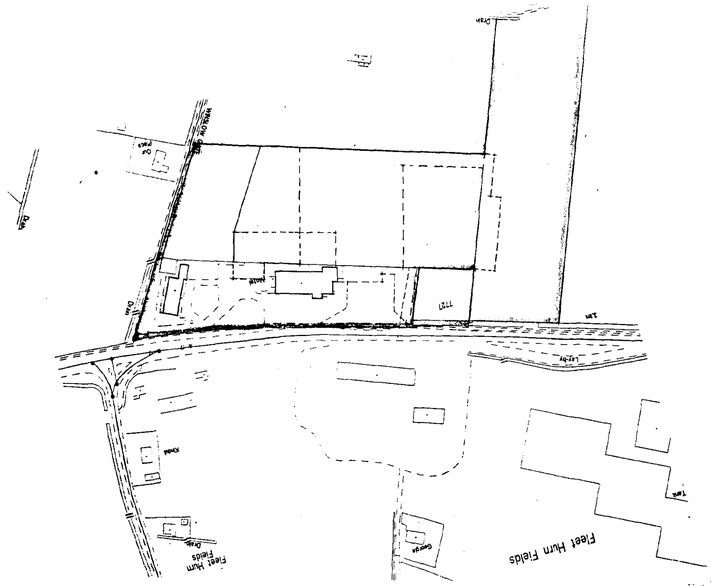

Location Plan 1:2500

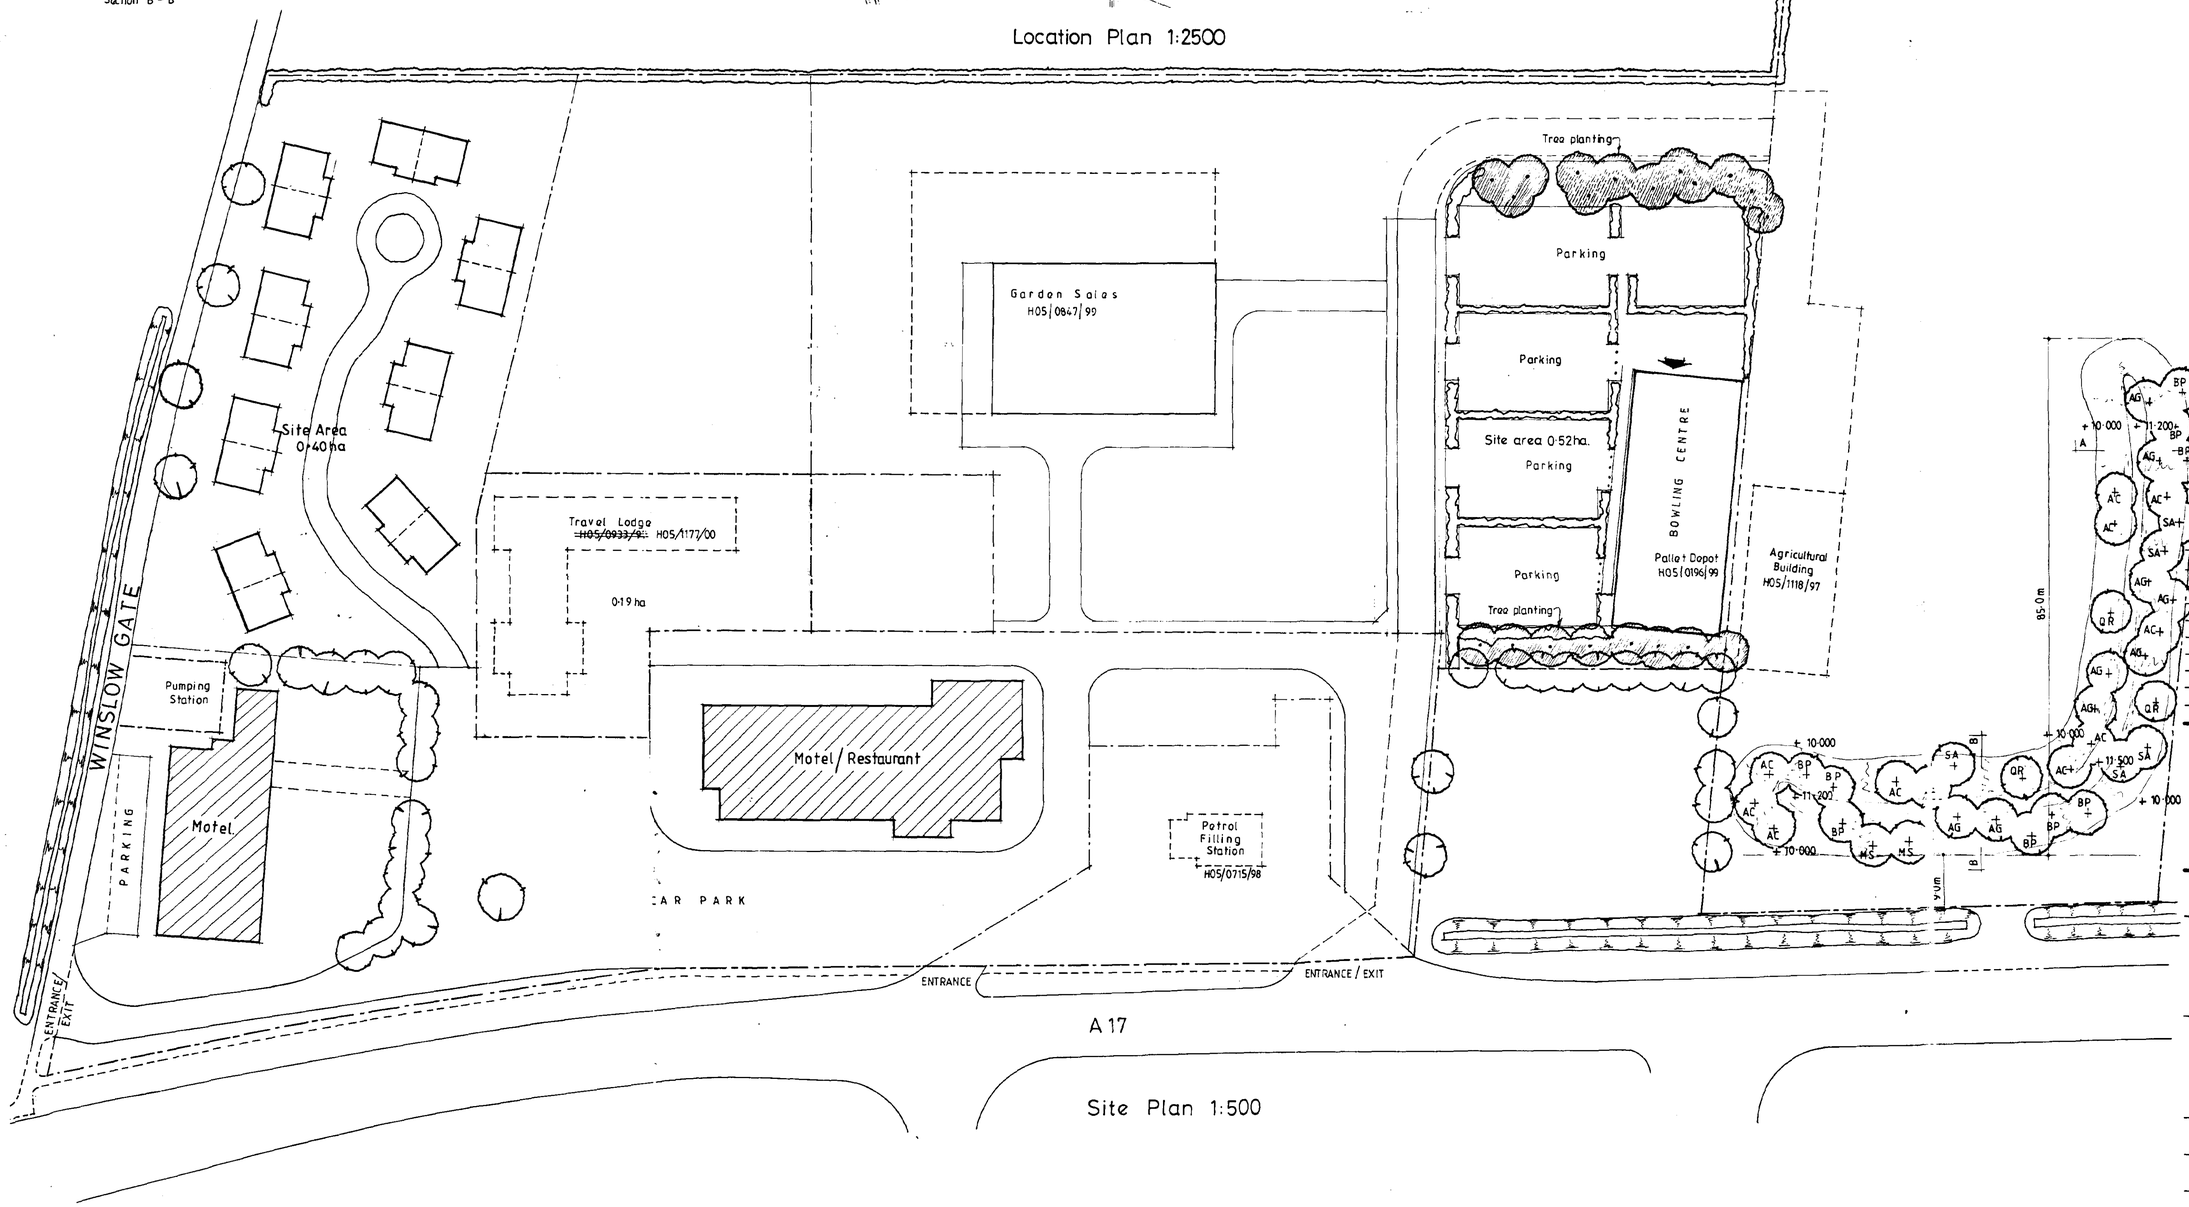

Site Plan 1:500

TREE PLANTING.

A.C.	ACER CAMPESTRE	(FIELD MAPLE)
A.G.	ALNUS GLUTINOSA	(COMMON ALDER)
B.P.	BETULA PENDULA	(SILVER BIRCH)
M.S.	MALUS SYLVESTRIS	(CRAB APPLE)
Q.R.	QUERCUS ROBUR	(OAK)
S.A.	SORBUS AUCUPARIA	(ROWAN)

ALL SPECIES TO BE PLANTED AS 1.5m - 1.8m STANDARDS AND TO BE SUITABLY STAKED.

BANKING TO BE GRASS SEEDED WITH THE FOLLOWING MIX.

30% CREMINGS FESCUE
30% CREEPING RED FESCUE
30% SMOOTH STALKED MEADOW GRASS
10% BROMATOP BENT

SEEDING RATE 17 grammes per sq^r metre.

revision	date	init.	revision details.

COOPER ARCHITECTURAL DESIGN
BRONAVON, HOCKLESGATE, FLEET, SPALDING, LINC'S PE12 8LF
Tel/Fax : 01406 423762
Mobile : 07808 125778

Client: ANGLIA MOTEL.

Project: WASHWAY ROAD, (A17) FLEET, SPALDING, LINCS.

SHDC Planning & Development
26 MAR 2003
0399/03

Drawing: DETERMINED PLAN

Scale 1:500

Drawing No. 0106

Date JLY '99

Drawn.