

DO NOT SCALE FROM THIS DRAWING

This drawing is copyright and may not be altered, traced, copied, photographed or used for any other purpose other than that for which it is issued without consent of Mark Dennis – Architectural Services. The General Contractor is to check all dimensions on site and report any discrepancies to the Architect

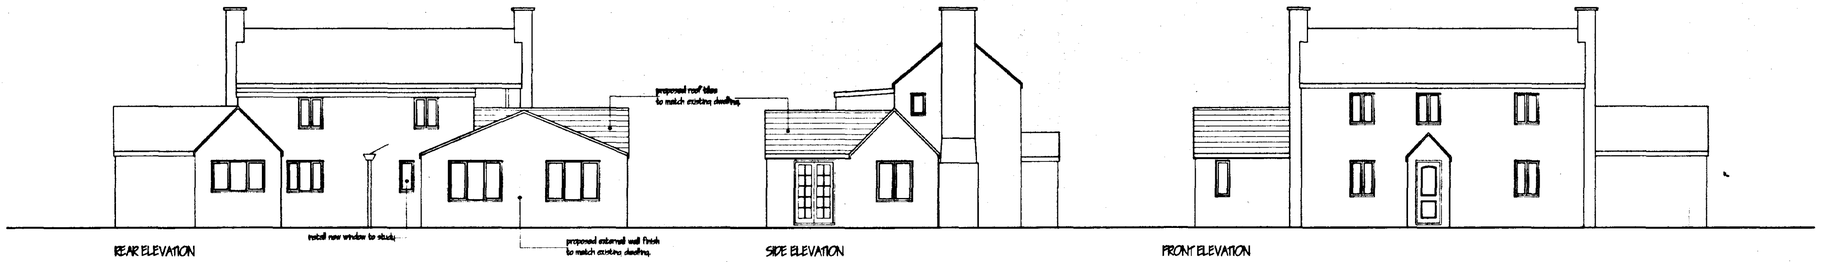


REAR ELEVATION | SIDE ELEVATION | FRONT ELEVATION

PROPOSED ELEVATIONS.

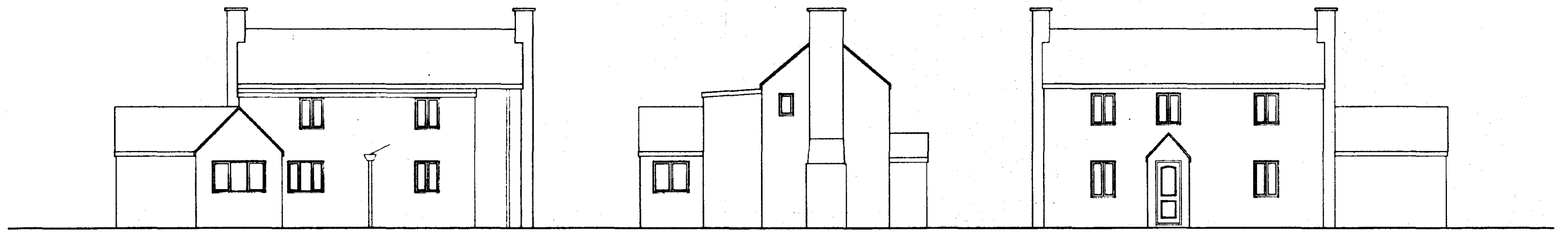


REAR ELEVATION | SIDE ELEVATION | FRONT ELEVATION


EXISTING ELEVATIONS.

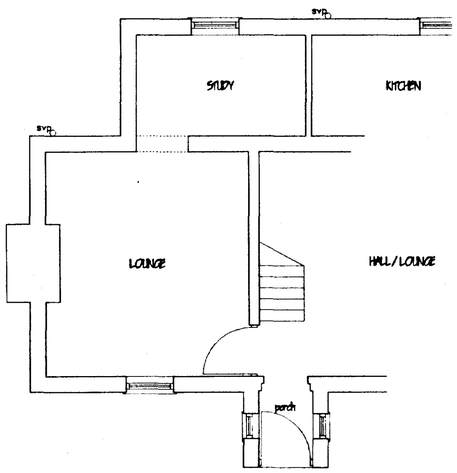

GROUND FLOOR - EXISTING

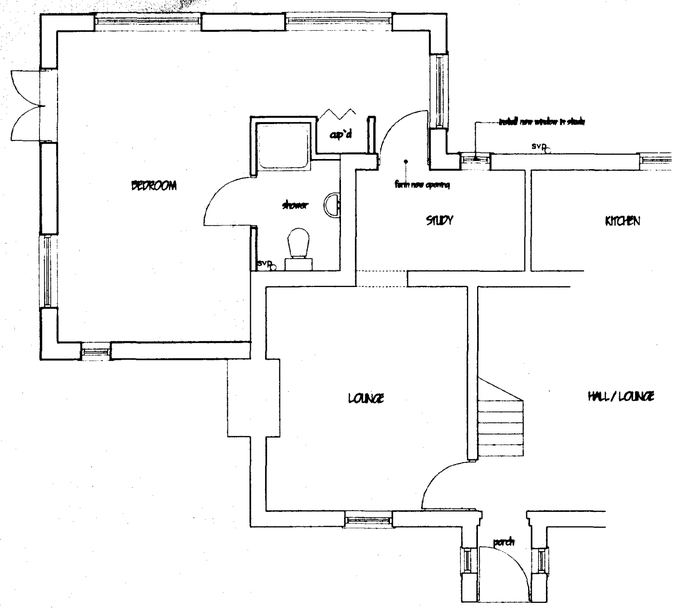

GROUND FLOOR - PROPOSED

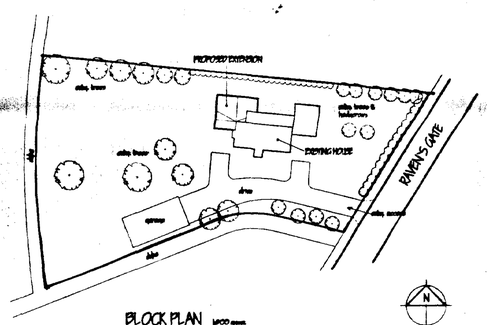

BLOCK PLAN 1:500 approx.

DETERMINED PLAN

MARK DENNIS
architectural services

32 PRIMROSE CRESCENT – PINCHBECK
SPALDING – LINCOLNSHIRE – PE11 3RT
TEL: 01775 760396 FAX: 01775 760396

PROJECT TITLE

PROPOSED SINGLE STOREY EXTENSION AT:
ORCHARD COTTAGE, RAVENSGATE,
FLEET FEN, HOLBEACH, LINCS.

FOR: MR & MRS J CROZIER.

SHDC
Planning & Development
04 APR 2003
Ref 0439/03

FLOOR PLAN, ELEVATIONS & BLOCK PLAN.

REV	DESCRIPTION	DATE	BY

SCALE 1:100, 1:50, 1:500 | DRAWN MD

DATE APRIL 2003 | DRAWING No. 03.006/01