

Site plan Scale 1:500

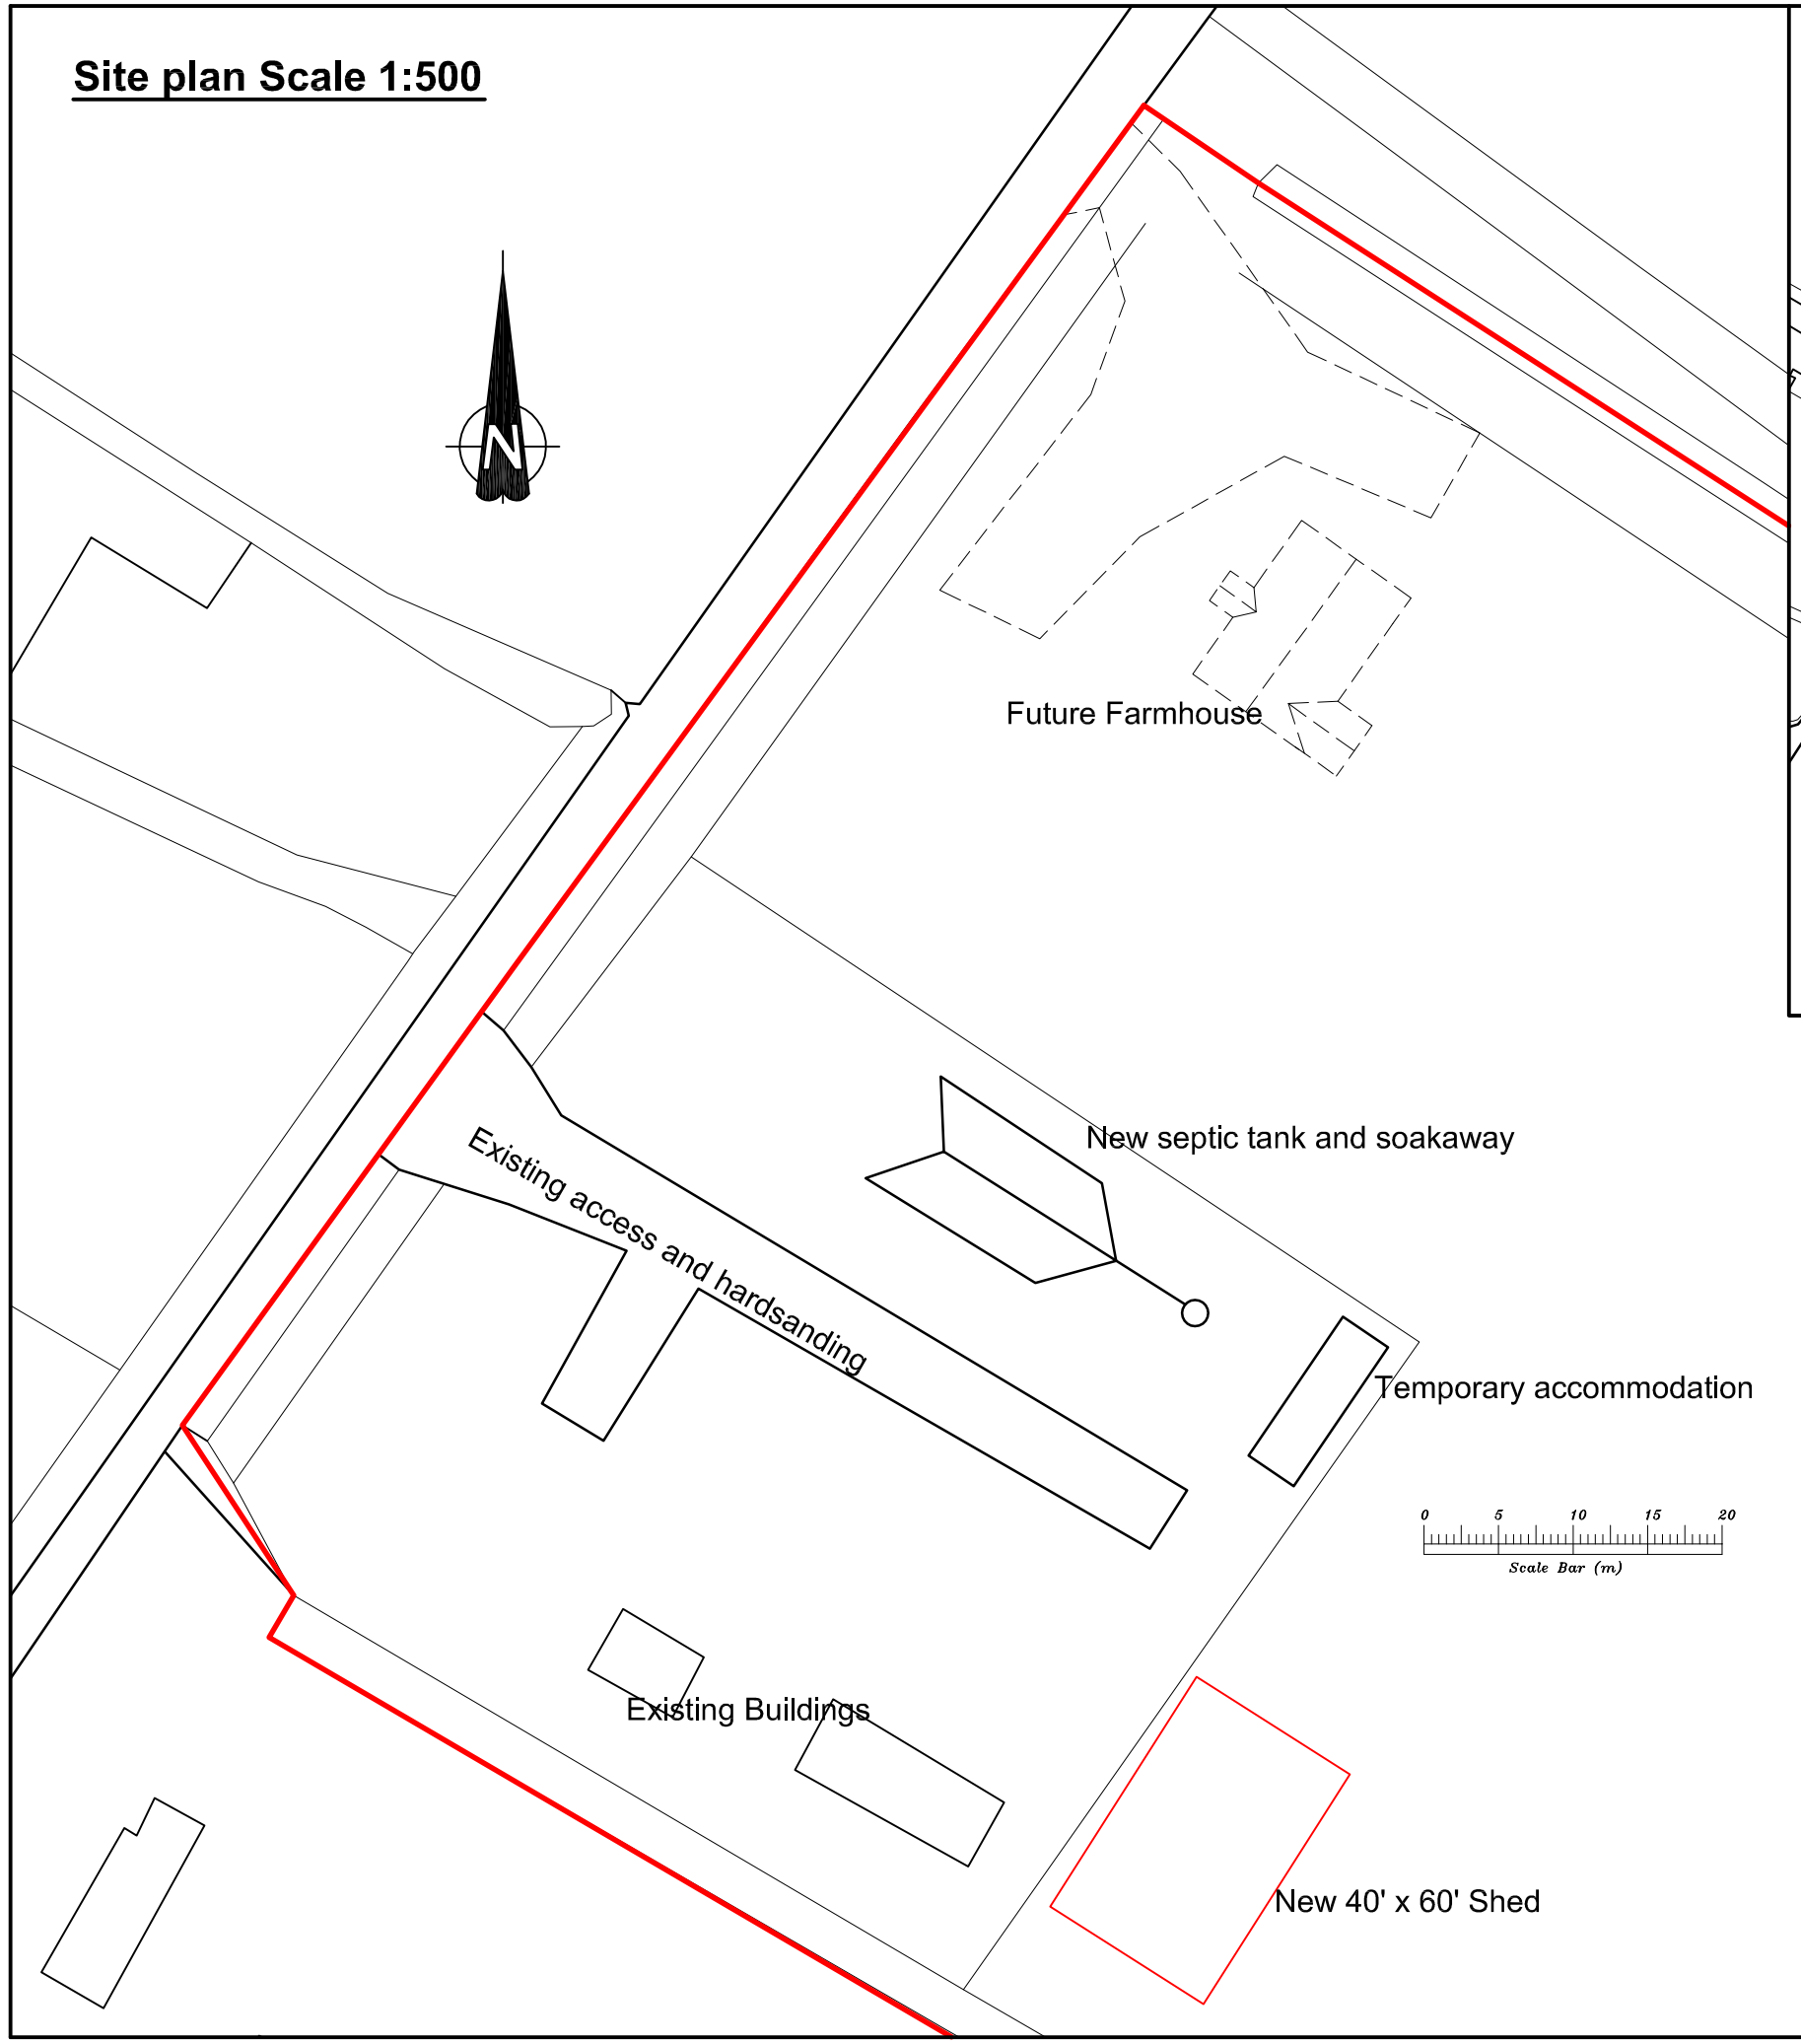

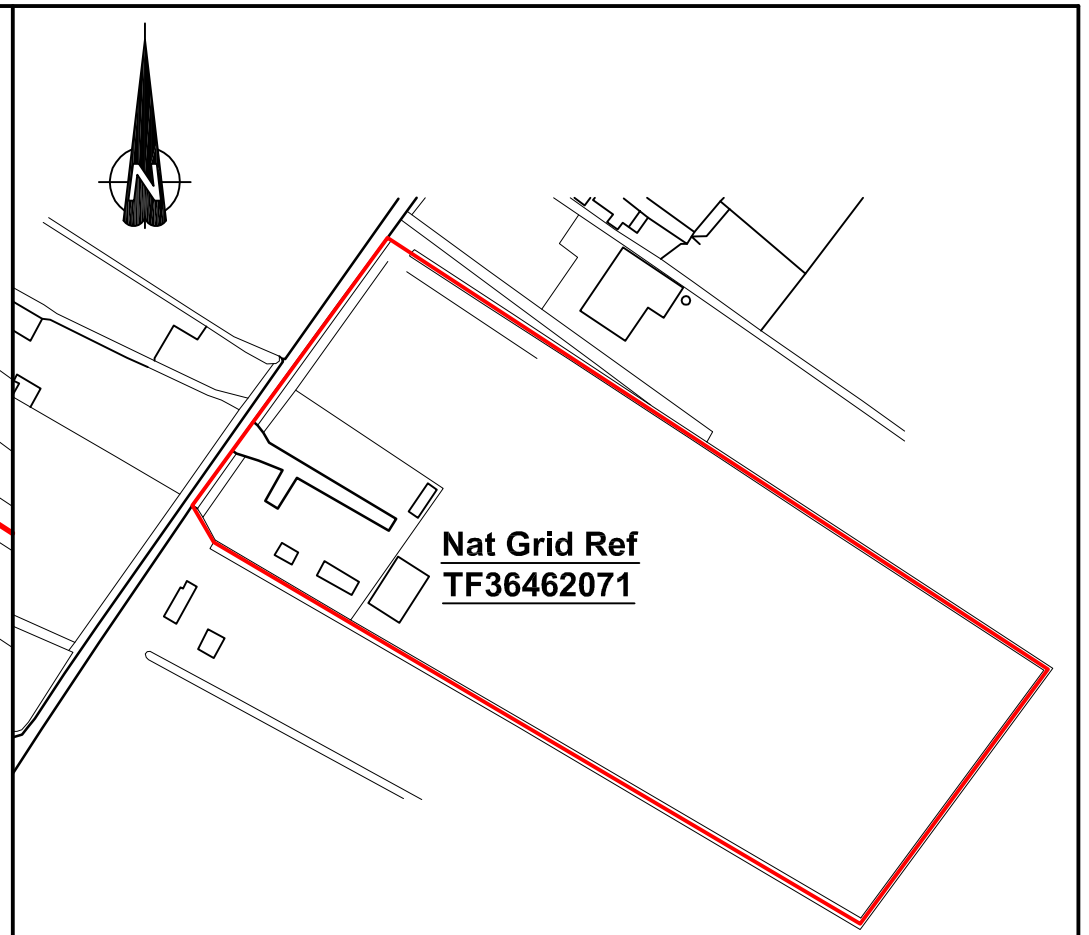

Location plan Scale 1:2500

REVISION	DETAILS	DATE	DRAWN	CHK'D
A	Shed & Temp accomm positions amended	11-04-16		

CLIENT

Mr & Mrs Saunders
Keyworth House, 72 St Thomas Road
Spalding Lincs P11 2XT

PROJECT

Proposed development
Frostley Gate
PE12 8SR

DRAWING TITLE

Site Plan

DRG No	SCALE	DATE
DCA/160427/02	As shown	April 2016
DRAWN BY	CHECKED BY	APPROVED BY
DWC		

DAVE CAMPBELL (ARRAN) LTD
The Rustlings,
Brodick,
Isle of Arran.
KA27 8BZ.
TEL (01770) 302463
Mob 07920 48 48 28
e-mail dcamarran@mac.com