

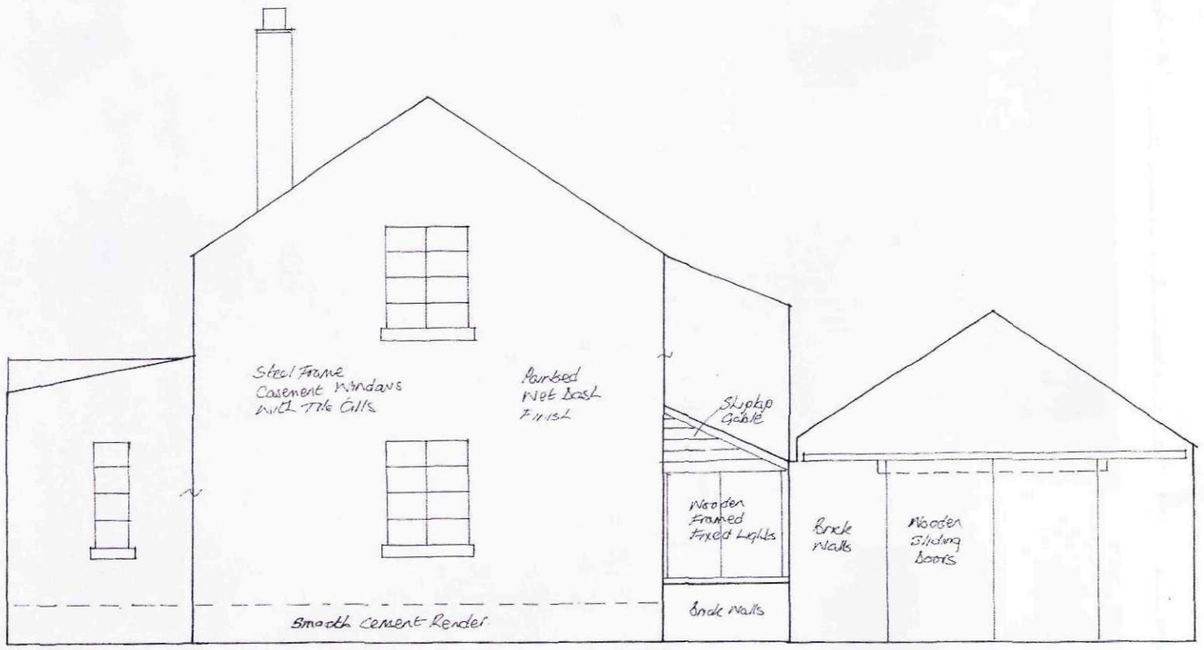



SOUTH ELEVATION

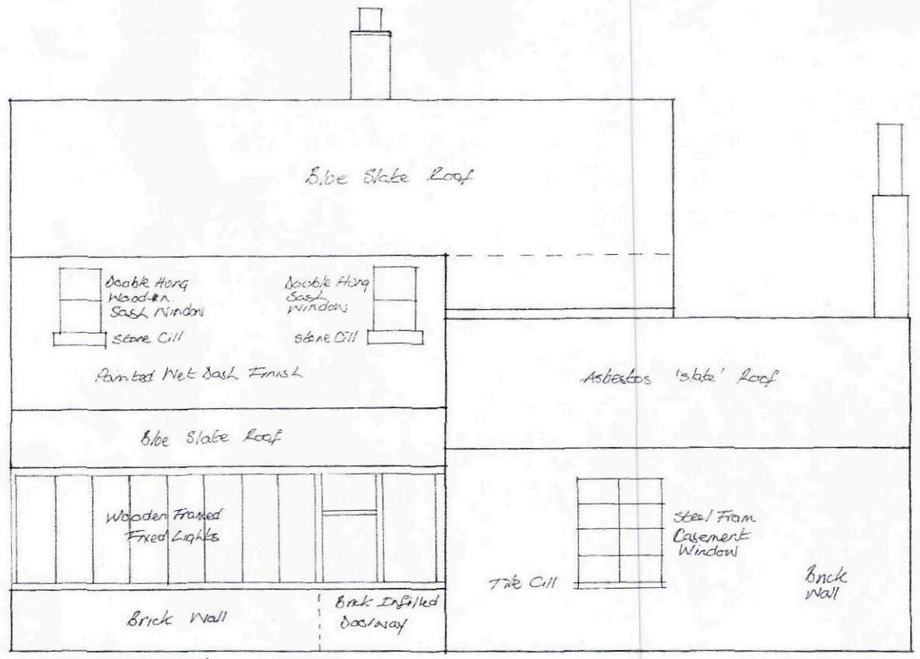

EAST ELEVATION

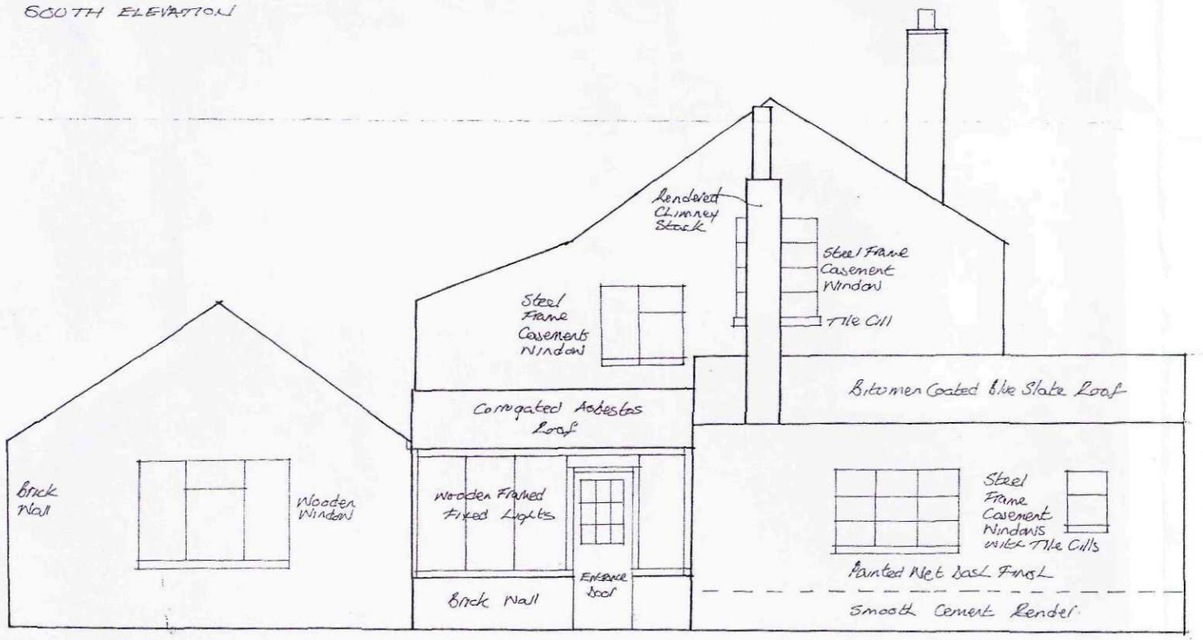

NORTH ELEVATION

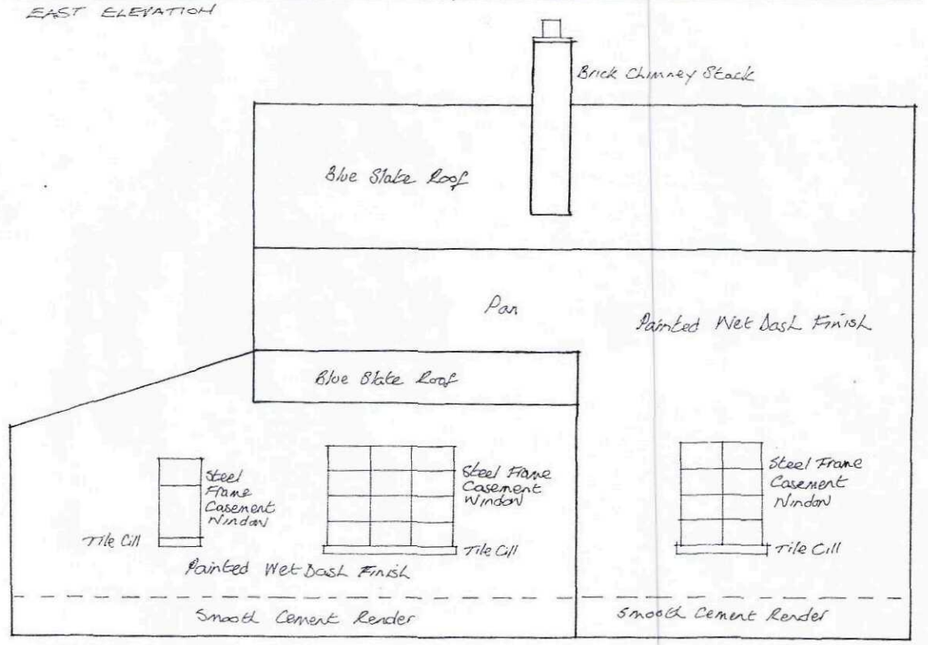

WEST ELEVATION

Application for Outline Planning Permission with all matters reserved for a Replacement Dwelling

Planning Authority: South Holland District Council, Lincolnshire

Site Address:
The Cottage, Mill Bank, Holbeach Fen, Holbeach, Spalding, PE12 8QW
OS 1:50000 Grid Reference: TF366266
GPS: 00.01.24 E / 52.46.59 N

Applicant: Mr. R.M. Leclerc, Stone Cottage, Norwich Road, Roughton, Norwich NR11 8NA

Sheet 3 of 3 Elevations and Finishes of the Existing Dwelling

Drawn: April 2010

SHDC
Planning & Development
- 7 MAY 2010
Ref: 0377-10

SHDC
Planning & Development
2 1 JUN 2011
Ref: 04466-11

SCALE 1:50