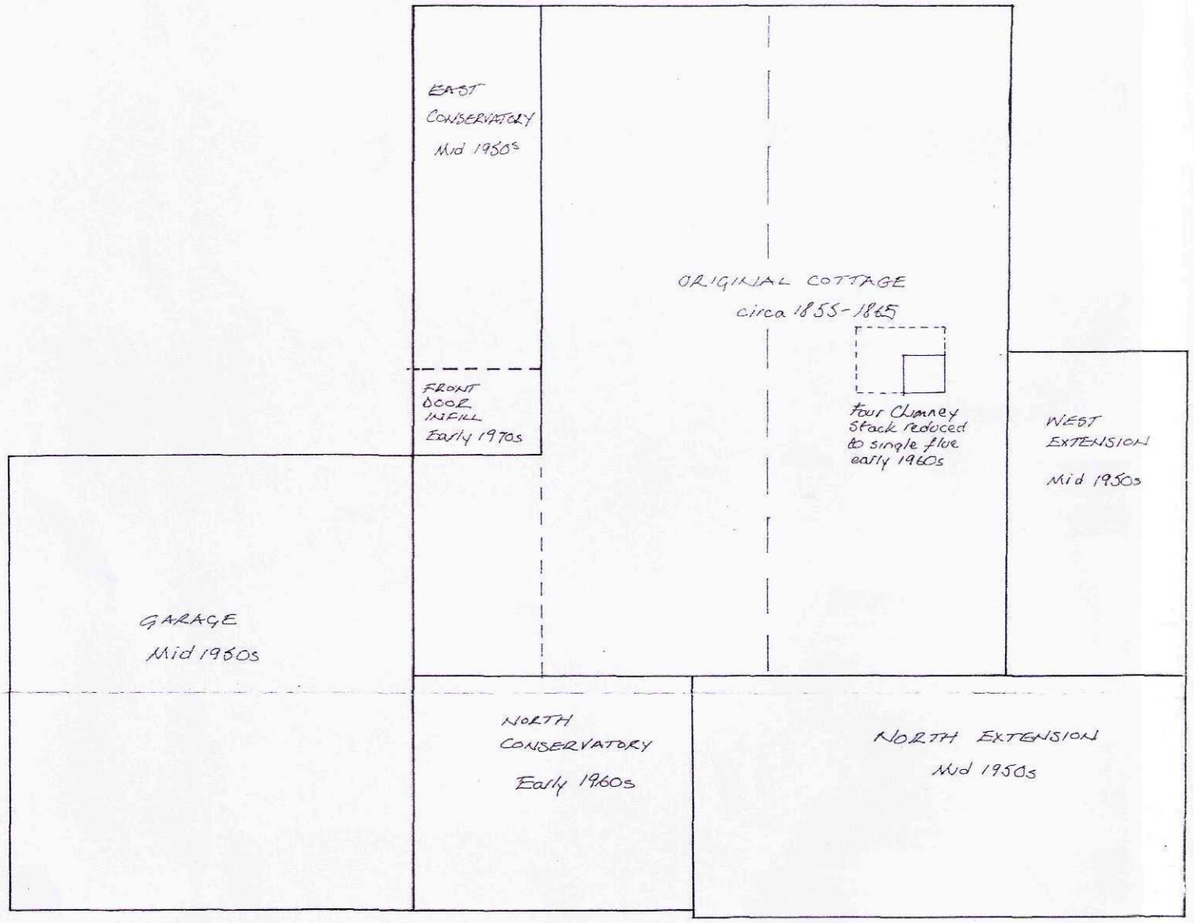


APPROXIMATE DATES OF CONSTRUCTION
MID 1950s EXTENSIONS ALL BUILT TOGETHER
SCALE : 1:50

SHDC
Planning & Development
- 7 MAY 2010
Ref: 0377-10

Application for Outline Planning Permission with all matters reserved for a Replacement Dwelling


Planning Authority: South Holland District Council, Lincolnshire


Site Address:
The Cottage, Mill Bank, Holbeach Fen, Holbeach, Spalding, PE12 8QW
OS 1:50000 Grid Reference: TF366266
GPS: 00.01.24 E / 52.46.59 N

Applicant: Mr. R.M. Leclerc, Stone Cottage, Norwich Road, Roughton, Norwich NR11 8NA

Sheet 1 of 3 : Location, Site Plan and Age of Construction of the Existing Dwelling

Drawn: April 2010

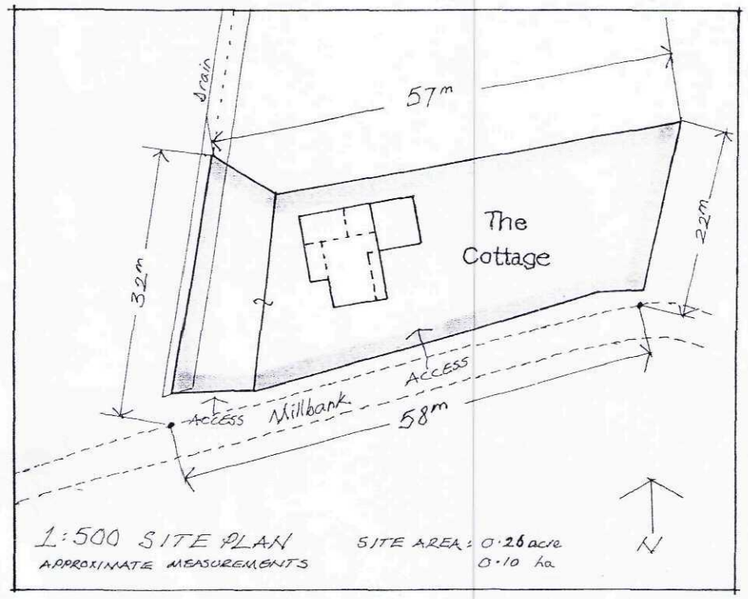

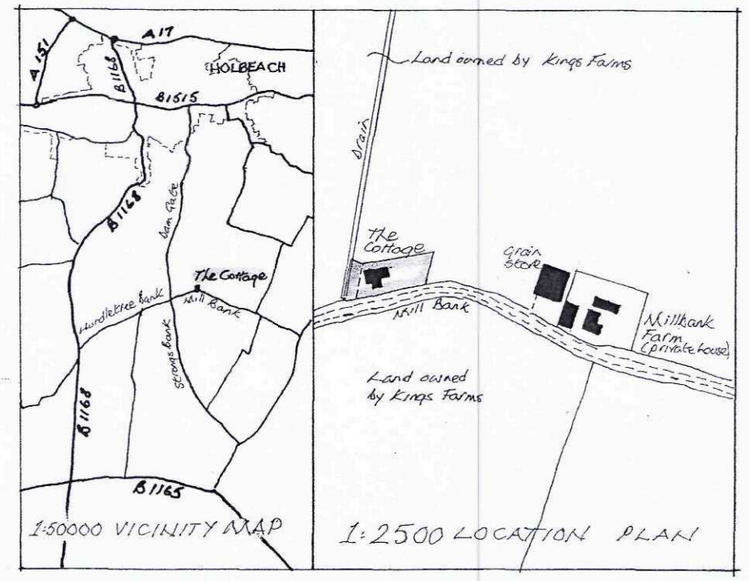

SHDC
Planning & Development
2 1 JUN 2011
Ref: 0466-11