
Key

1. Entrance Lobby
2. Foyer / Display
3. Visitor waiting area
4. Multi-purpose office
5. Office
6. Meeting room with flexible partition
7. Crop R&D/ Viewing area
8. Store
9. Kitchen / Servery
10. Male WC
11. Female WC
12. Access WC
13. Breakout / Informal meeting area
14. Machinery display area

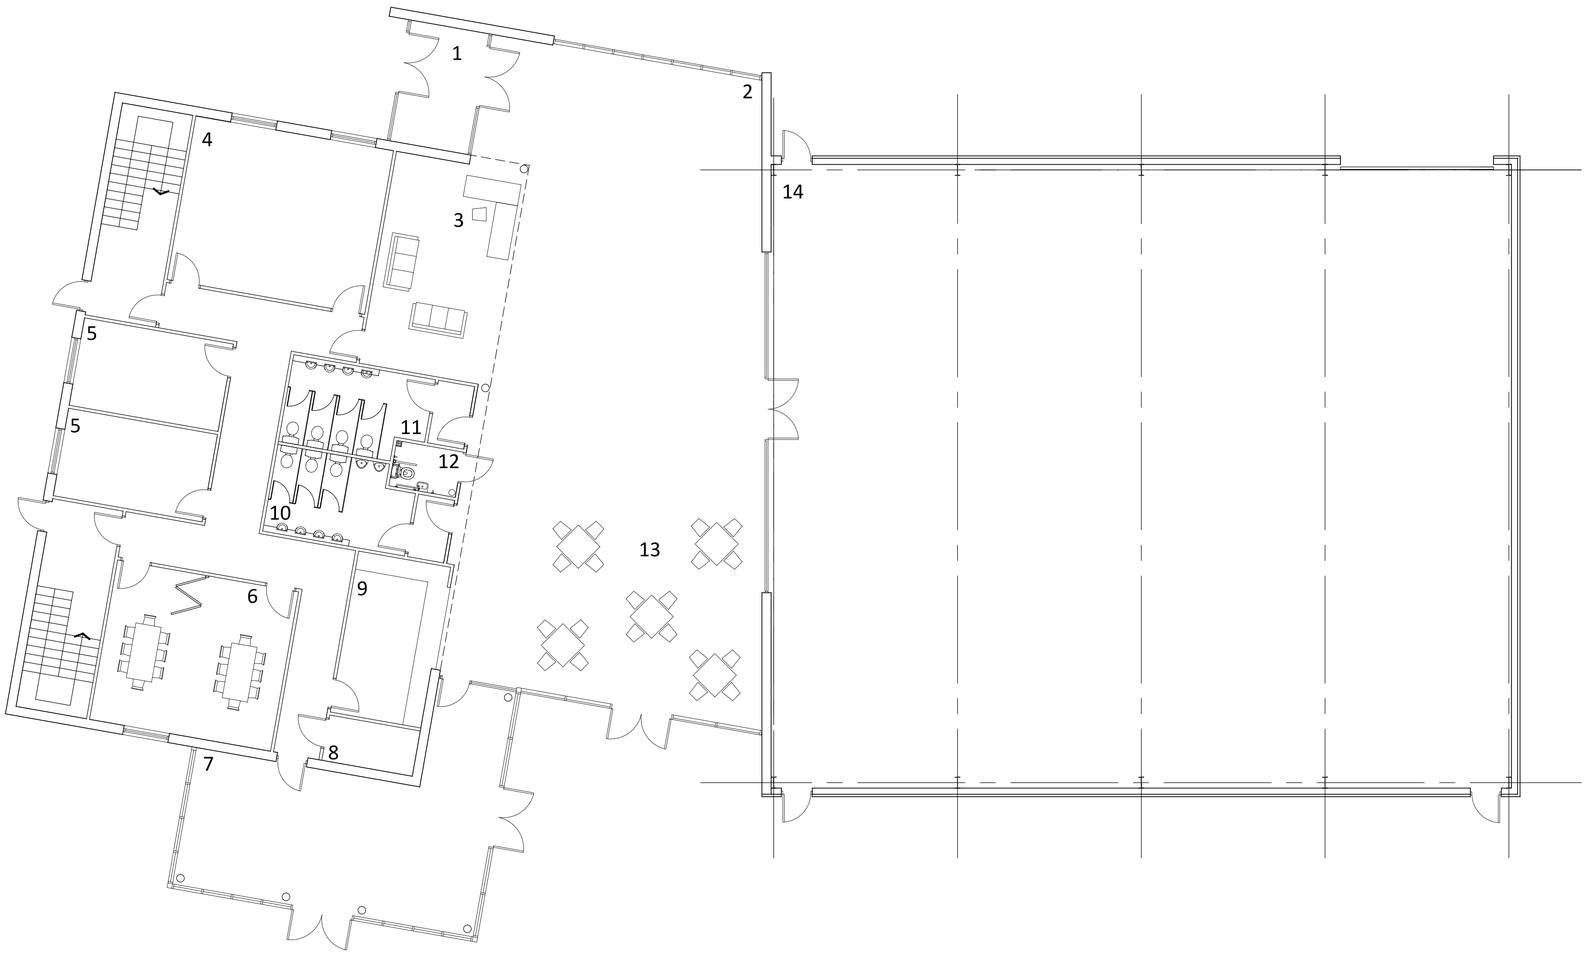

Proposed Ground Floor Plan

0 1 2 3 4 5m

Notes

Copyright
© Robert Doughty Consultancy Limited.
All rights described in the Copyright, Designs and Patents Act 1988 have been asserted.

Ordnance Survey Map
© Crown Copyright. OS Licence No: AR 100010613.

Dimensions
All dimensions shown are for the purposes of obtaining the relevant planning permission only.

CDM 2015
This drawing is for illustrative purposes and/or obtaining the relevant planning permission only. It should not be used for construction and accordingly, risk identification under the Construction (Design & Management) Regulations 2015 has not been undertaken.

Rev	Description	Date
-	-	-

rdc
Robert Doughty Consultancy

32 High Street, Helpringham
Sleaford, Lincolnshire, NG34 0RA

Tel: 01529 421646
Email: admin@rdc-landplan.co.uk
Web: www.rdc-landplan.co.uk

Client
H Sly and Sons

Project
Agriculture and Research Training Centre
Langary Gate Road, Gedney Hill

Drawing
Proposed Ground Floor Plan

Scale @ A1	Date
1: 100	10/06/20
Drawn By	**Checked By**
PSS	LMS

Job Number	Status	Purpose of Issue
1411-1	PL	Planning

Drawing No. 1411-1_PL_PL01 **Rev** -