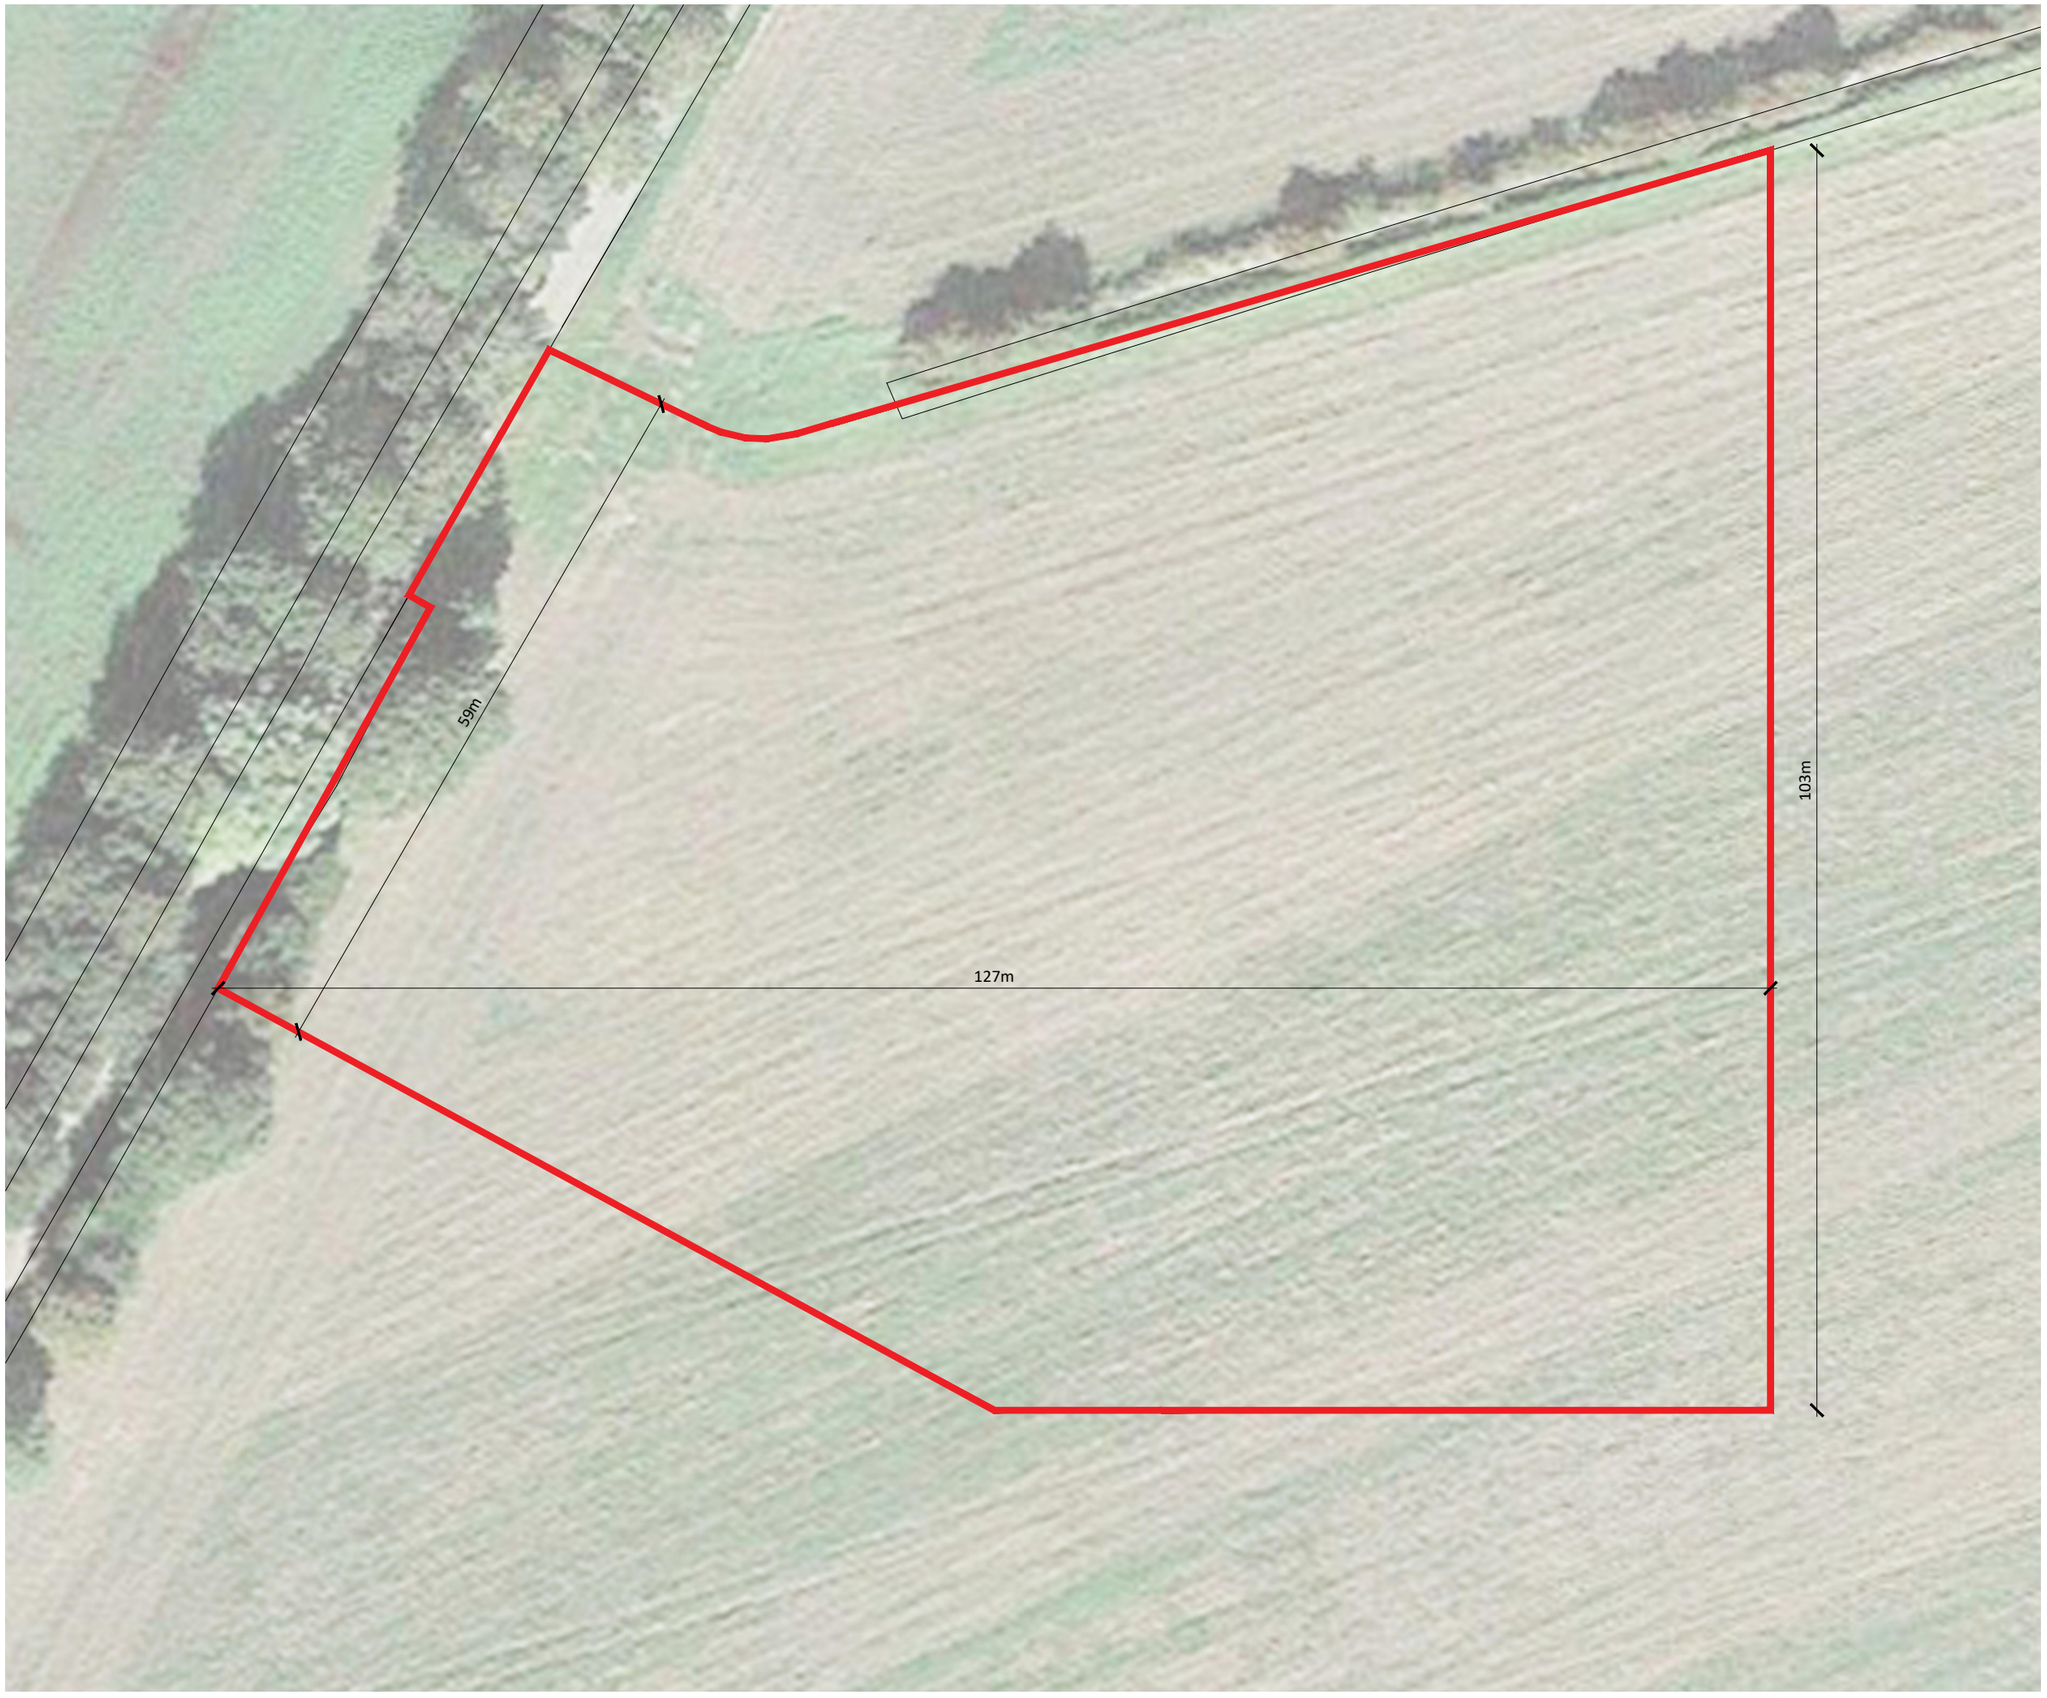


Aerial Image ©2020 Getmapping plc, Infoterra Ltd & Bluesky, Maxar Technologies, Map data ©2020 Google

Notes

Copyright
© Robert Doughty Consultancy Limited.
All rights described in the Copyright, Designs and Patents Act 1988 have been asserted.

Ordnance Survey Map
© Crown Copyright. OS Licence No: AR 100010613.

Dimensions
All dimensions shown are for the purposes of obtaining the relevant planning permission only.

CDM 2015
This drawing is for illustrative purposes and/or obtaining the relevant planning permission only. It should not be used for construction and accordingly, risk identification under the Construction (Design & Management) Regulations 2015 has not been undertaken.

N

0 5 10 15 20 25m

Rev	Description	Date
-	-	-

rdc
Robert Doughty Consultancy

32 High Street, Helpringham
Sleaford, Lincolnshire, NG34 0RA

Tel: 01529 421646
Email: admin@rdc-landplan.co.uk
Web: www.rdc-landplan.co.uk

Client
H Sly & Sons

Project
Agriculture Research and Training Centre
Langary Gate Road, Gedney Hill

Drawing
Existing Site Plan

Scale @ A3	Date
1: 500	09/06/20

Drawn By	Checked By
WW	LMS

Job Number	Status	Purpose of Issue
1411-1	PL	Planning

Drawing No.	Rev
1411-1_PL_SP01	-