
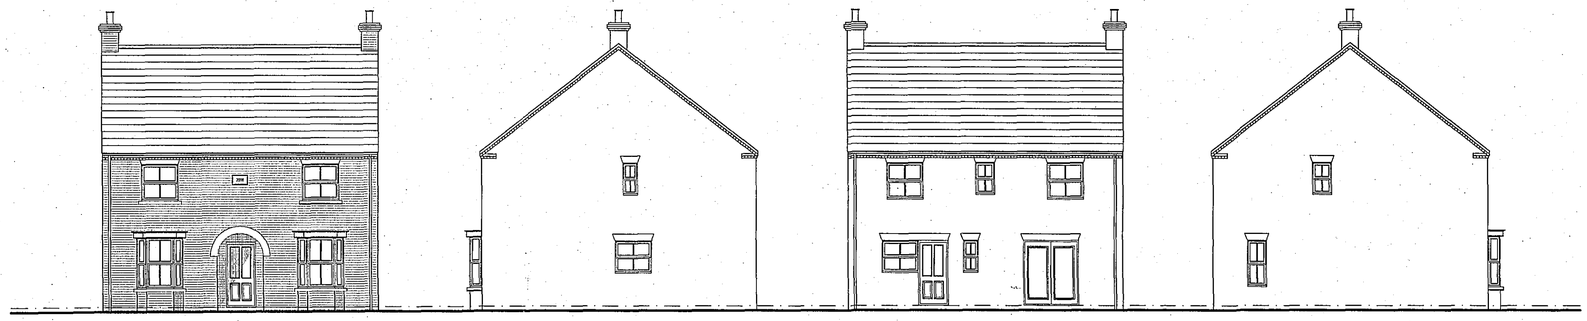


FRONT ELEVATION


SIDE ELEVATION

REAR ELEVATION

SIDE ELEVATION

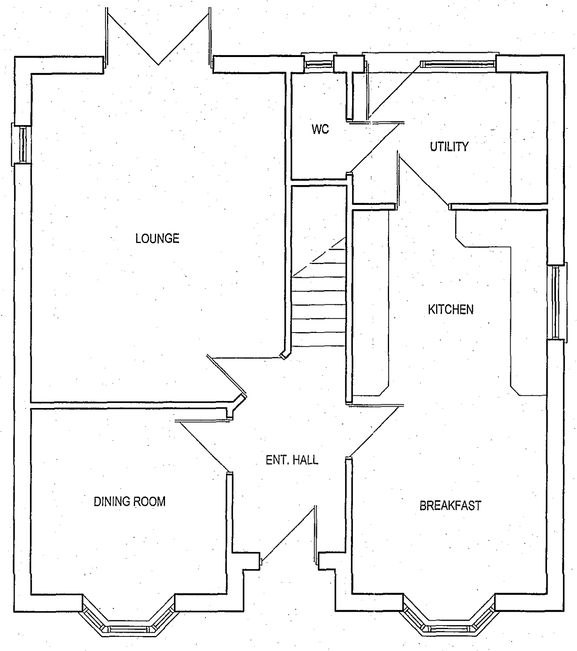


GROUND FLOOR

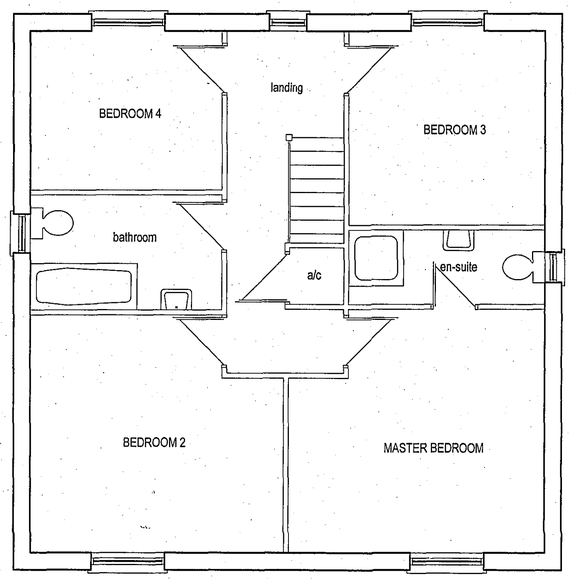


FIRST FLOOR


PLOT 1 - FLEET ROAD

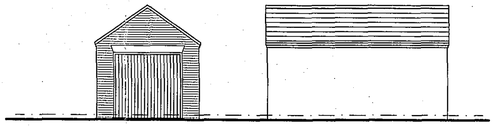

FRONT SIDE

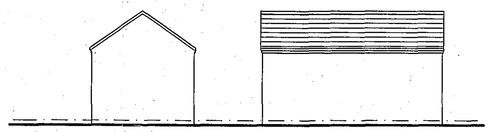

REAR SIDE

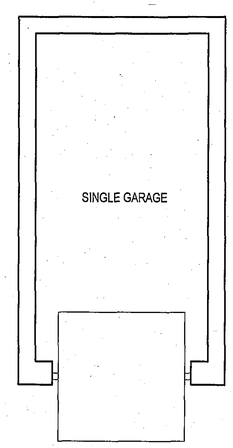

LAYOUT

SHDC
PLANNING & DEVELOPMENT
- 4 APR 2006
Ref. 0486/06

SOVEREIGN HOMES

Fulney Hall,
69 Holbeach Road
Spalding, Lincolnshire,
PE12 6ER

Tel : 01775 716716
Fax : 01775 716715

Website: www.sovereignhomes.co.uk

SITE REF.

RESIDENTIAL DEVELOPMENT AT
FLEET ROAD, HOLBEACH, LINCS.

DETERMINED PLAN

DRAWING

THE LINCOLN - PLOT 1
HOUSE AND GARAGE

DRAWN	SCALE	DATE	DRG. NO
MD	1:100, 1:50	04/06	SH2512/02