
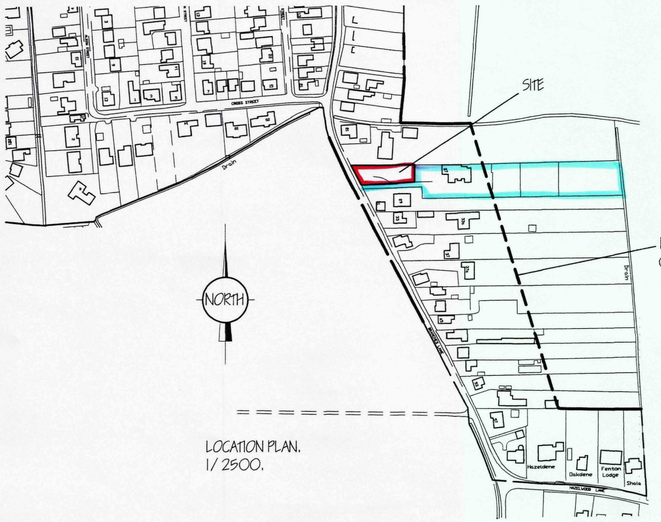


LOCATION PLAN.
1/2500.

INDICATIVE LAYOUT :-
CHALET BUNGALOW & GARAGES.

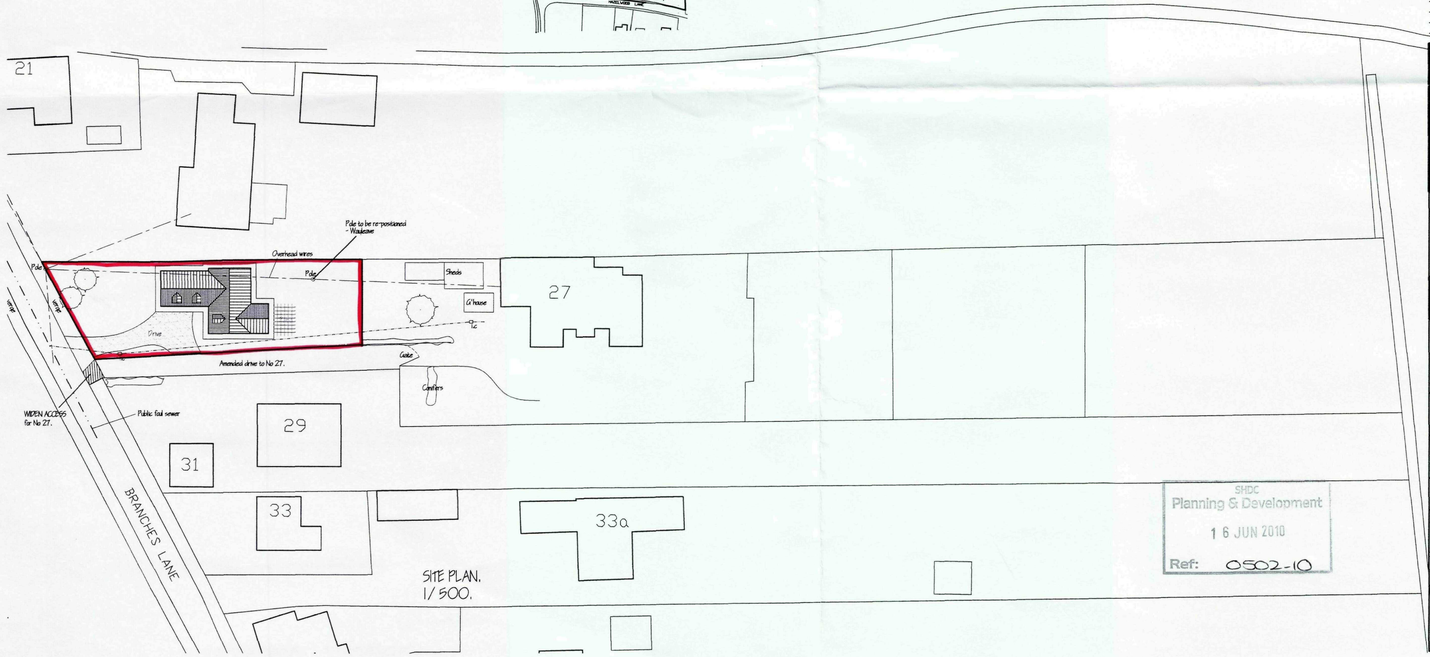

SITE PLAN.
1/500.

SHDC
Planning & Development
16 JUN 2010
Ref: 0502-10

Ref / revision	date

G. R. MERCHANT LTD. GRM
I.ENG AMICE FIWO

ARCHITECTURAL, STRUCTURAL AND LAND DRAINAGE CONSULTANTS

4 Wrights Mews
12A Park Road, Holbeach,
Spalding, Lincs. PE12 7EE
Tel: 01406 490900
Fax: 01406 425744
E-Mail: gr.merchant@btconnect.com

Project
CHALET BUNGALOW & GARAGES.
27 BRANCHES LANE.
HOLBEACH.
SPALDING. LINC'S. PE12 7DE.

Client
MR. & MRS. A. RUDKIN.


Drawing
LOCATION & SITE LAYOUT PLANS - PROPOSED.

Job Ref.	Drawing No.
2121-10.	02.
Date	Drawn
JUNE 2010.	GRM.


Scales
AS INDICATED.

DO NOT SCALE FROM THIS DRAWING

This drawing is copyright and may not be altered, traced, photographed or used for any other purpose other than that for which it is issued. The Contract Contractor is to check all dimensions on site and report any discrepancies to the Architect. All details shown on this drawing including foundations are based upon typical site conditions related to the area. No responsibility can be accepted for abnormal conditions which may be discovered during construction unless reported to the Architect so that investigations can be made. The Contractor is to make his own investigations on site as necessary to establish specific site conditions before foundation work is undertaken. This drawing is limited in the amount of information contained and does not purport to contain a full specification of the works. It is solely for the purposes of obtaining Planning / Building Regulation approval. This drawing must not be used as a contract document alone. The works will not be supervised or inspected on site by G R Merchant Ltd unless specifically agreed in writing. The Contractor is responsible for setting out the proposed workmanship, specification of materials, allowance to specifications, variations to contract etc, and materials to be new unless otherwise stated and all components and materials etc. to be used fitted and installed etc. in strict accordance with manufacturers instruction and relevant code of practice. Materials shall conform to appropriate British standard specification or BBA certificate or European equivalent where applicable. The Contractor shall be responsible for the adequate temporary bracing and supports all measures necessary to ensure compliance with Health and Safety legislation for Building sites and Work places. The Employer / Client is advised that should the works need to comply with the Construction Design and Management Regulations an independent Planning Supervisor will be required. The works shall comprise of all that is shown on the drawing and details. The Contractor is responsible for obtaining all necessary approvals and consents and for giving all notices. This drawing shall be deemed to be inclusive, it is the client / land owners responsibility to be aware of the Party Wall etc. Act 1996 when building in close proximity to adjoining neighbors boundaries.

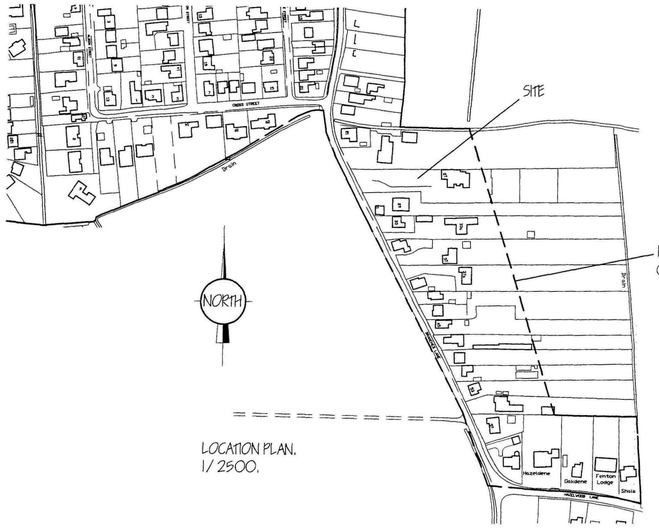

LOCATION PLAN.
1/ 2500.

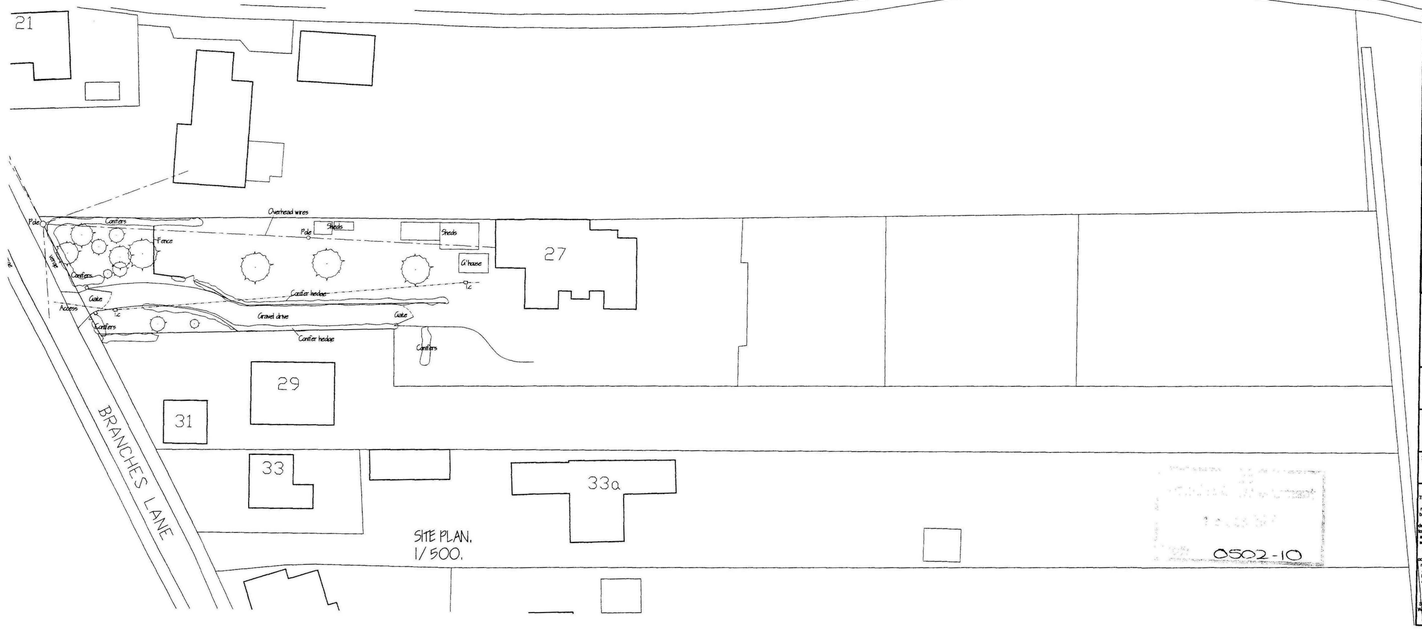

SITE PLAN.
1/ 500.

0502-10

Part	revision	date

G. R. MERCHANT LTD.
I.ENG AMICE FIWO

ARCHITECTURAL, STRUCTURAL AND LAND DRAINAGE CONSULTANTS

4 Wrights Mews
12A Park Road, Holbeach,
Spalding, Lincs. PE12 7EE
Tel: 01406 490900
Fax: 01406 425744
E-Mail: gr.merchant@btconnect.com

Project
CHALET BUNGALOW & GARAGES.
27 BRANCHES LANE.
HOLBEACH.
SPALDING. LINC'S. PE12 7DE.

Client
MR. & MRS. A. RUDKIN.

Drawing
LOCATION & SITE LAYOUT PLANS
- EXISTING.

Job Ref.	Drawing No.
2121-10.	01.
Date	**Drawn**
MAY 2010.	GRM.

Scales
AS INDICATED.

DO NOT SCALE FROM THIS DRAWING

The drawing is copyright and may not be retained, traced, photographed or used for any other purpose other than that for which it is issued. The General Contractor is to check all dimensions on site and report any discrepancies to the Architect. All details shown on this drawing including foundations are based upon typical site conditions related to the area. No responsibility can be accepted for abnormal conditions which may be encountered during construction and which may require that the design or design amendments may be considered. Site soil surveys are recommended in respect of foundations to establish specific site conditions before foundation work is undertaken. This drawing is limited in the extent to which it has been prepared and does not purport to contain a full specification of the works. It is to be read in conjunction with the Building Regulations and all other relevant statutory requirements. This drawing must not be used as a contract document unless signed by the Architect. No responsibility can be accepted for the use of this drawing or any representations thereof. It is the client or their appointed agents responsibility to control workmanship, substitution of materials, adherence to specification, variations to contract etc. All materials, goods and workmanship unless otherwise stated and all components and materials etc. to be used fitted and installed etc. shall be in accordance with manufacturers instruction and relevant code of practice. Dimensions shall not be scaled from this drawing. Figured dimensions only to be taken. All dimensions to be confirmed on site and checked. The Employer / Client shall ensure that the selected contractor is conversant with and adopts all measures necessary to address compliance with Health and Safety legislation for the benefit of all persons affected by the works. The Employer / Client is advised that should the works need to comply with the Construction (Design and Management) Regulations an Independent Planning Supervisor will be required. The working drawings are to be read in conjunction with the Specification where that may not specifically be shown but may be reasonably inferred as necessary to carry out the works shall be deemed to be included. It is the plot / land owners responsibility to be aware of the Party Wall etc. Act 1996 when building in close proximity to adjoining neighbours boundaries.