
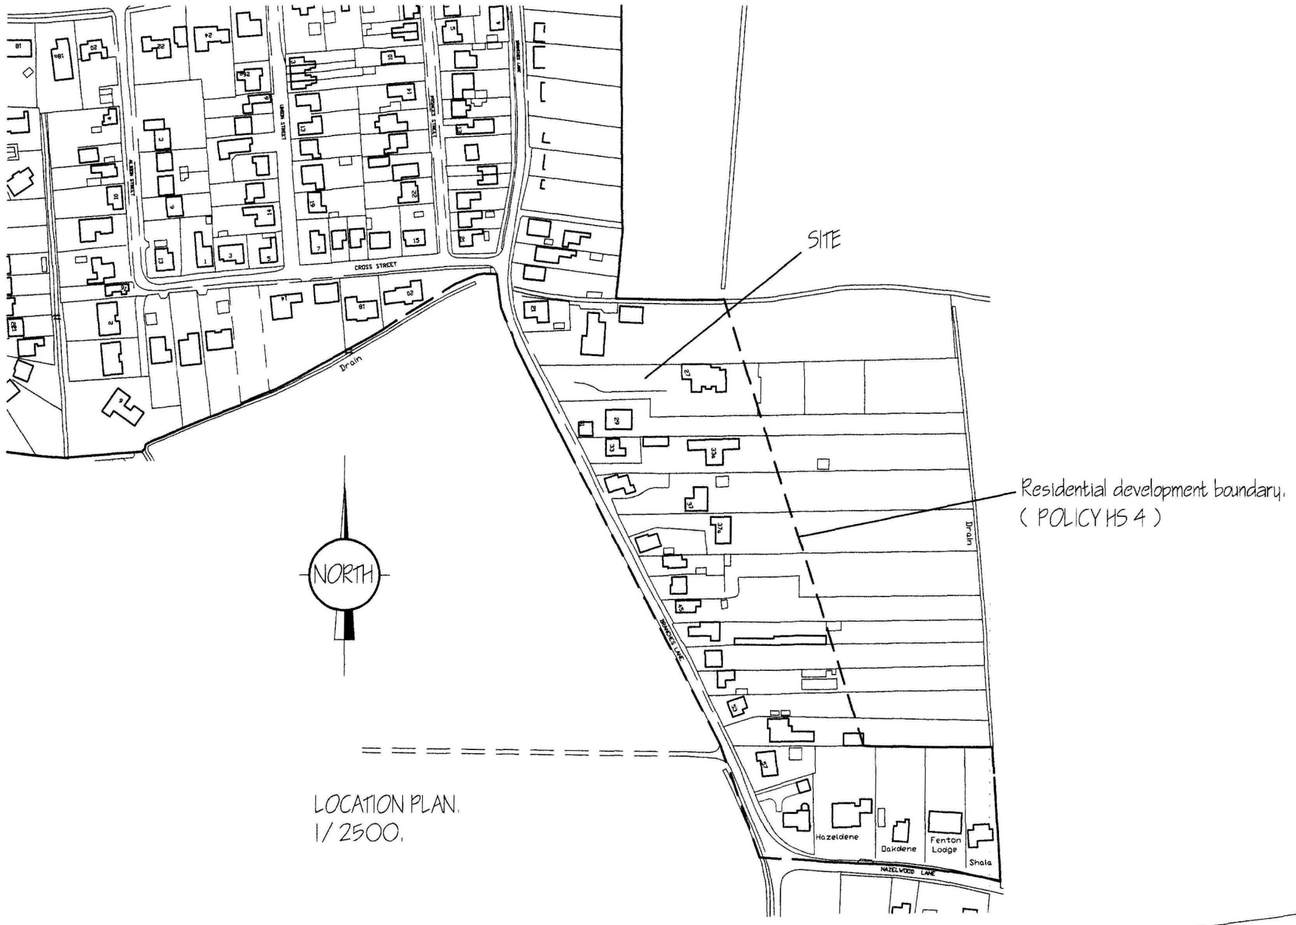


LOCATION PLAN.
1/2500.

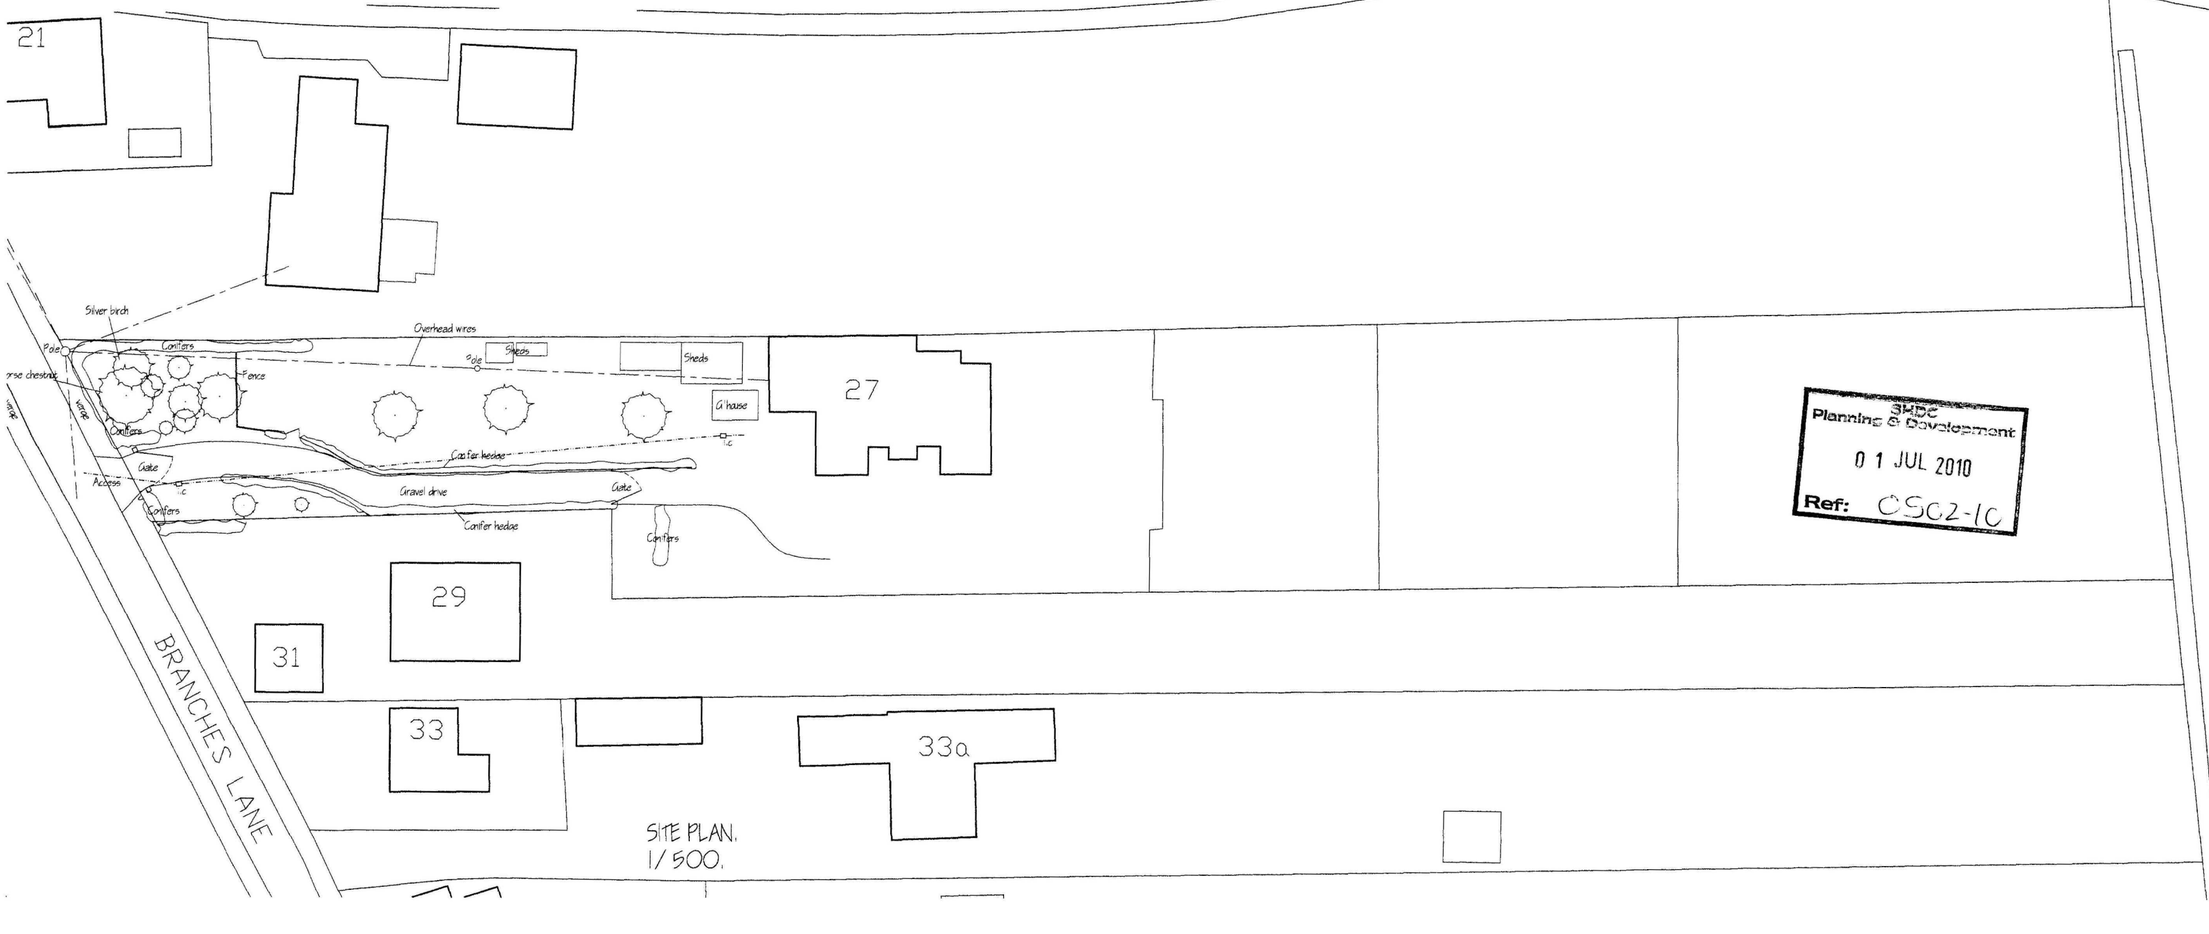

SITE PLAN.
1/500.

B.	TREE SPREAD - PLANNING.
A.	SHOW TREES TO BE RETAINED - PLANNING.
ref:	revision

G. R. MERCHANT LTD
I.ENG AMICE FIWO

ARCHITECTURAL, STRUCTU AND LAND DRAINAGE CONSULTANTS

4 Wrights Mews
12A Park Road, Holbeach,
Spalding, Lincs. PE12 7EE
Tel: 01406 490800
Fax: 01406 426744
E-Mail: gr.merchant@btconnect.

Project
CHALET BUNGALOW & GARAGES.
27 BRANCHES LANE.
HOLBEACH.
SPALDING. LINC'S. PE12 7BE.

Client
MR. & MRS. A. RUDKIN.


Drawing
LOCATION & SITE LAYOUT PLANS - EXISTING.

Job Ref.	Drawing No.
2121-10.	01B.
Date	**Drawn**
MAY 2010.	GRM.

Scales
AS INDICATED.


SHDC
Planning & Development
01 JUL 2010
Ref: 0502-10

DO NOT SCALE FROM THIS DRA
This drawing is copyright and may not be altered, traced, photographed or used for an other than that for which it is issued. The General Contractor is to check all dimensi report any discrepancies to the Architect. All details shown on this drawing including based upon typical site conditions relsted to the area. No responsibility can be accept conditions which may be discovered during construction unless reported to the Arc design amendments may be considered. Site soil surveys are recommended in respe to establish specific site conditions before foundation work is undertaken. This drawing amount of information contained and does not purport to contain a full specification o solely for the purpose of obtaining Planning / Building Regulation approval. This draw used as a contract document alone. The works will not be supervised or inspected Merchant or any representative thereof. It is the client or their appointed agents re control workmanship, substitution of materials, adherance to specification, variations t materials to be new unless otherwise stated and all components and materials etc. to and installed etc. in strict accordance with manufacturers instruction and relevent c Materials shall conform to appropriate British standard specification or BBA certifica code equivalent. The Employer / Client shall ensure that the selected contractor is c and adopts all measures necessary to achieve compliance with Health and Safety

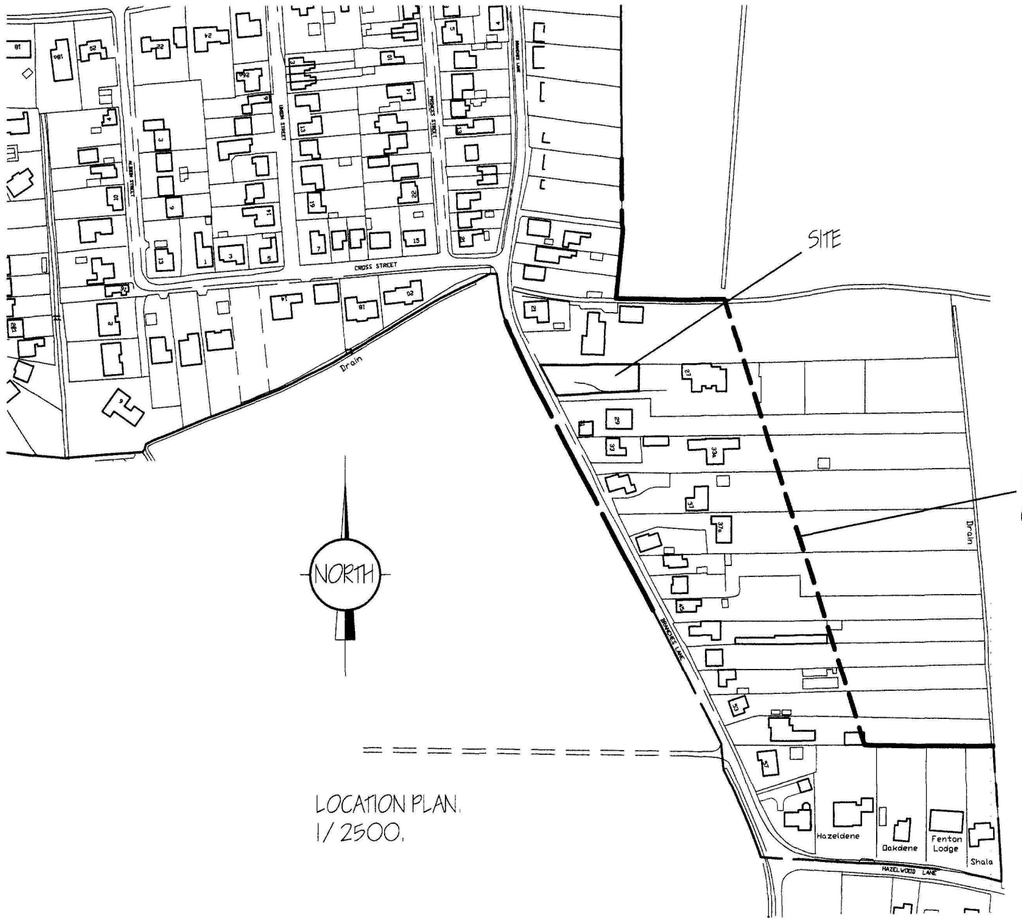

LOCATION PLAN.
1/2500.

INDICATIVE LAYOUT :-
CHALET BUNGALOW & GARAGES.

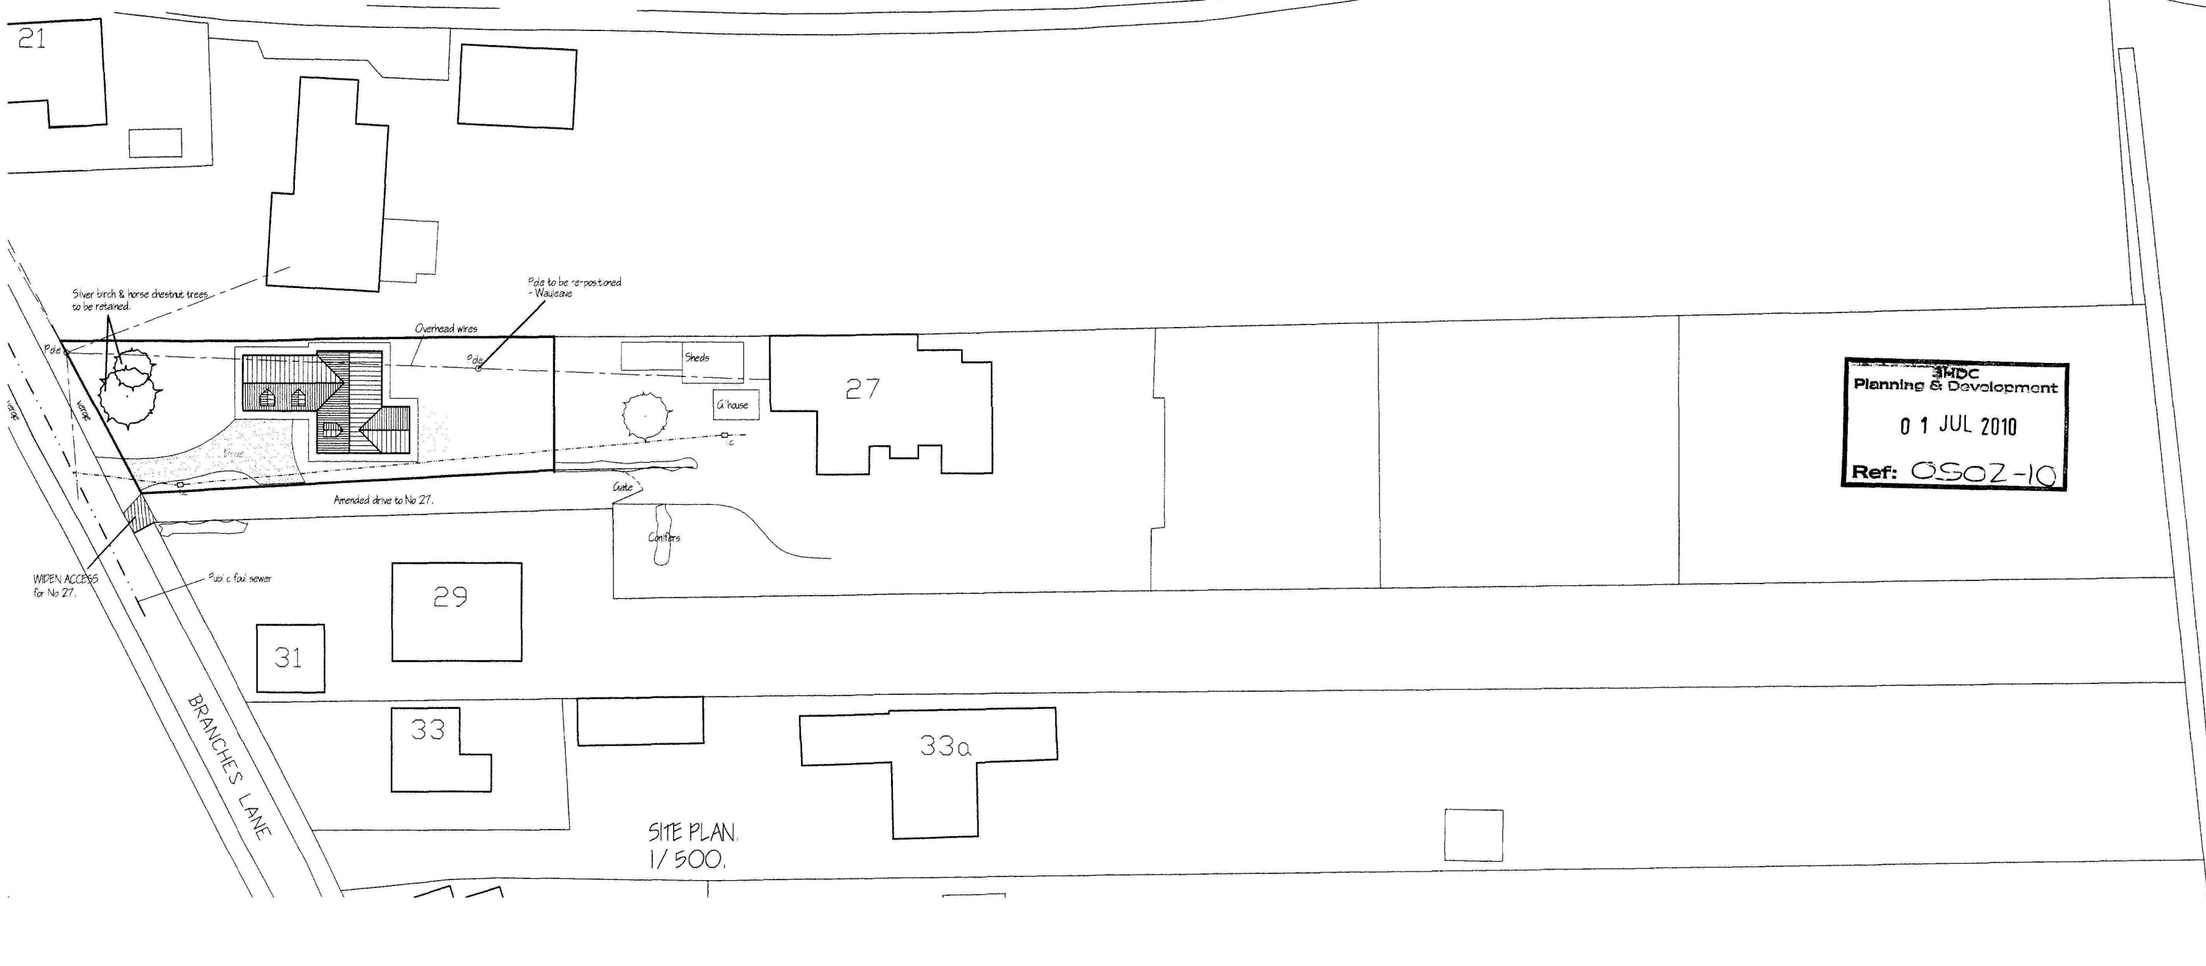

3 HDC
Planning & Development
0 1 JUL 2010
Ref: 0502-10

B.	SPREAD OF TREES - PLANNING.	JU
A.	TREES TO BE RETAINED - PLANNING.	JU
REF.	revision	da

G. R. MERCHANT LTD.
I.ENG AMICE FIWO

ARCHITECTURAL, STRUCTU AND LAND DRAINAGE CONSULTANTS

4 Wrights Mews
12A Park Road, Holbeach,
Spalding, Lincs. PE12 7EE
Tel: 01406 490800
Fax: 01406 425744
E-Mail: gr.merchant@btconnect.c

Project
CHALET BUNGALOW & GARAGES.
27 BRANCHES LANE.
HOLBEACH.
SPALDING. LINC'S. PE12 7BE.

Client
MR. & MRS. A. RUDKIN.

Drawing
LOCATION & SITE LAYOUT PLANS - PROPOSED.

Job Ref.	Drawing No.
2121-10.	02B.
Date	Drawn
JUNE 2010.	GRM.

Scales
AS INDICATED.

DO NOT SCALE FROM THIS DRAW
This drawing is copyright and may not be altered, traced, photographed or used for any other than that for which it is issued. The General Contractor is to check all dimension report any discrepancies to the Architect. All details shown on this drawing including fo based upon typical site conditions related to the area. No responsibility can be accepte conditions which may be discovered during construction unless reported to the Archi design amendments may be considered. Site soil surveys are recommended in respect to establish specific site conditions before foundation work is undertaken. This drawing amount of information contained and does not purport to contain a full specification of solely for the purpose of obtaining Planning / Building Regulation approval. This drawin used as a contract document alone. The works will not be supervised or inspected on Merchant or any representative thereof. It is the client or their appointed agents resp control workmanship, substitution of materials, adherance to specification, variations to materials to be new unless otherwise stated and all components and materials etc. to and installed etc. in strict accordance with manufacturers instruction and relevant cod Materials shall conform to appropriate British standard specification or BBA certificate code equivalent. The Employer / Client shall ensure that the selected contractor is co and adopts all measures necessary to achieve compliance with Health and Safety le