



PROPOSED FRONT ELEVATION (east)

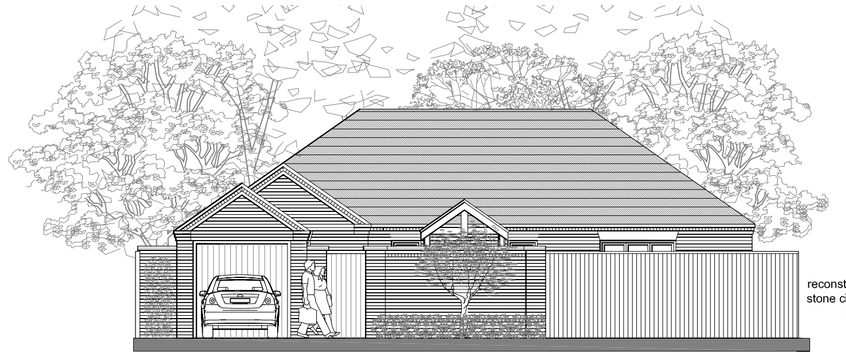


PROPOSED FRONT ELEVATION (east)
garage and wall removed




PROPOSED REAR ELEVATION (west)

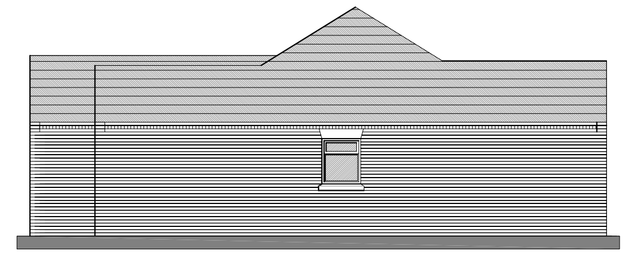


PROPOSED SIDE ELEVATION (south)

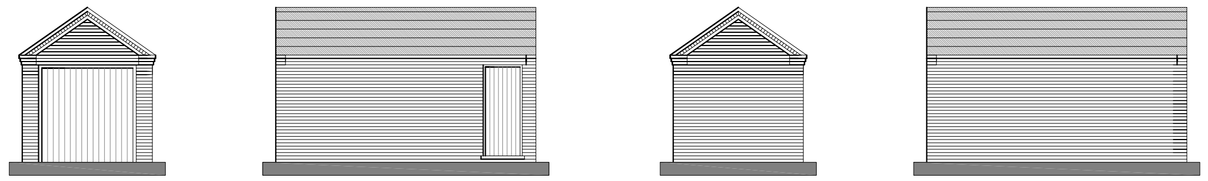


GARAGE ELEVATIONS

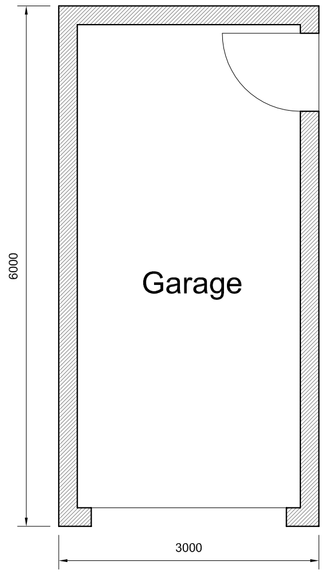


PROPOSED GARAGE PLAN

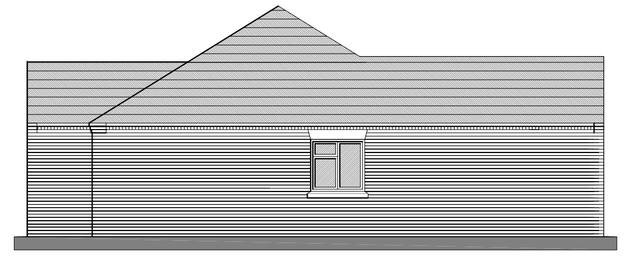

PROPOSED SIDE ELEVATION (north)

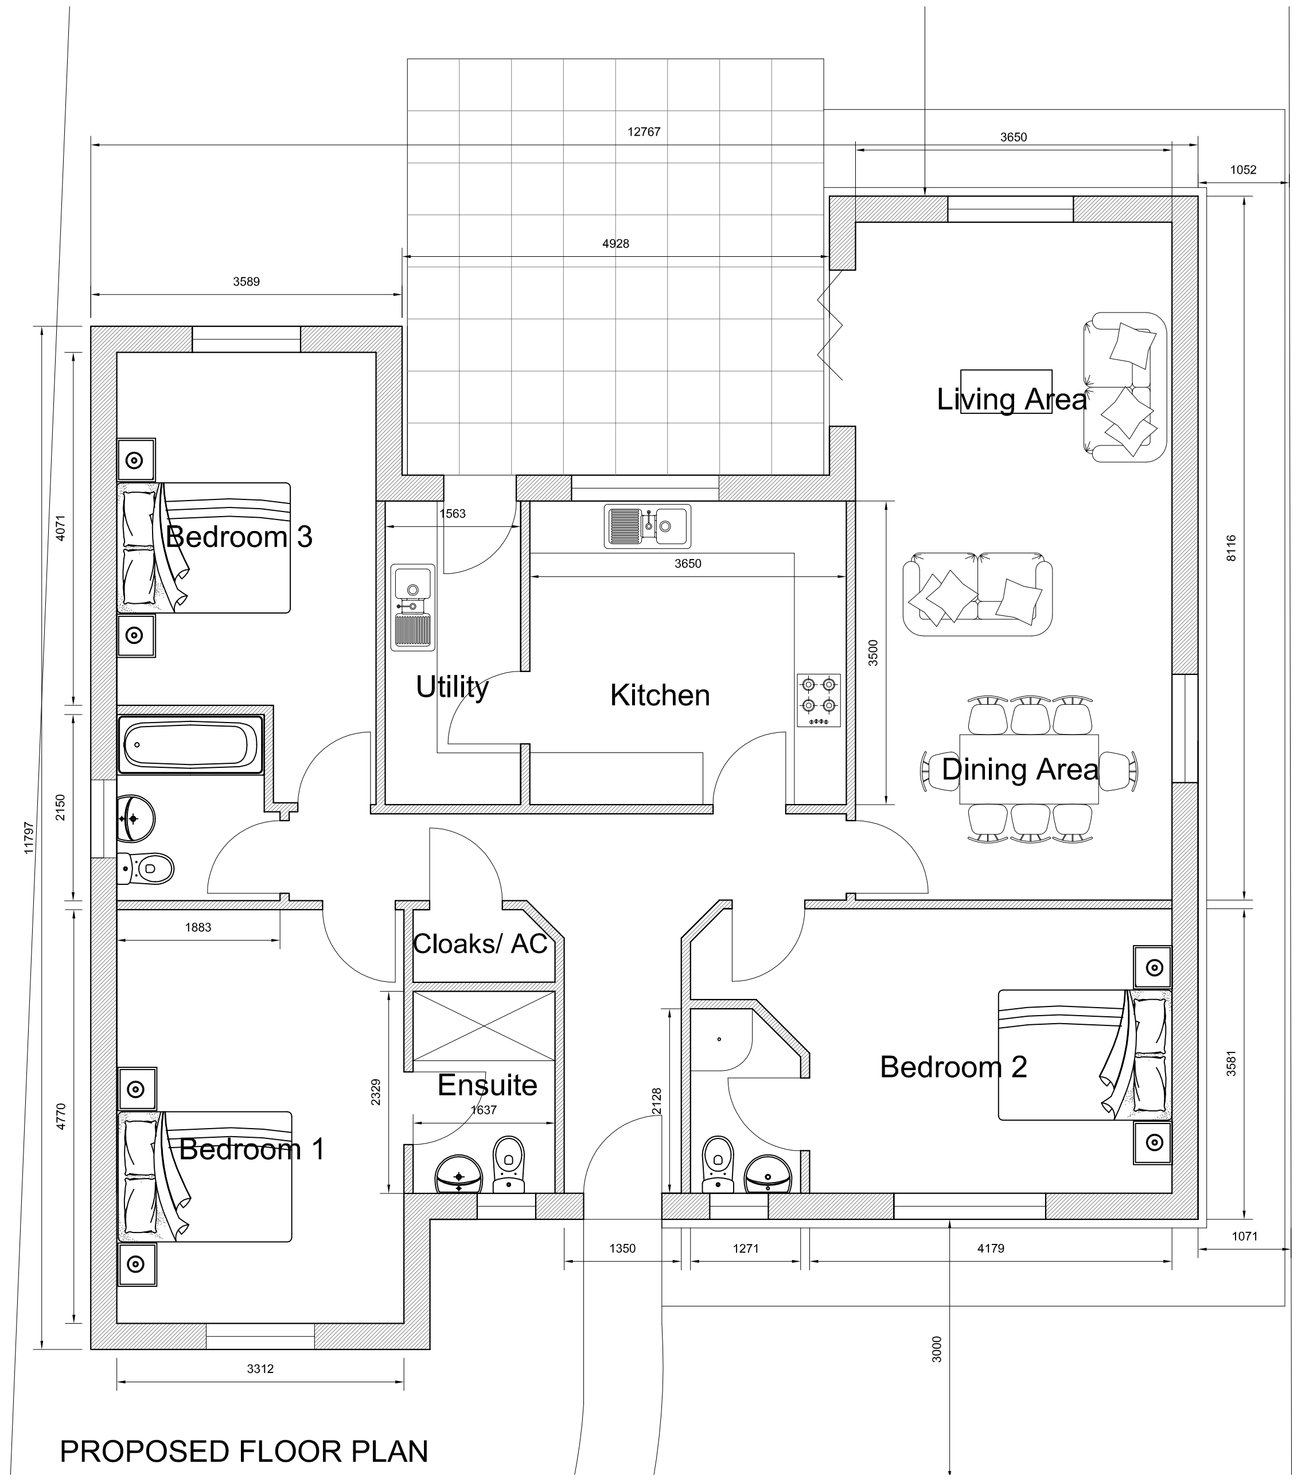


PROPOSED FLOOR PLAN

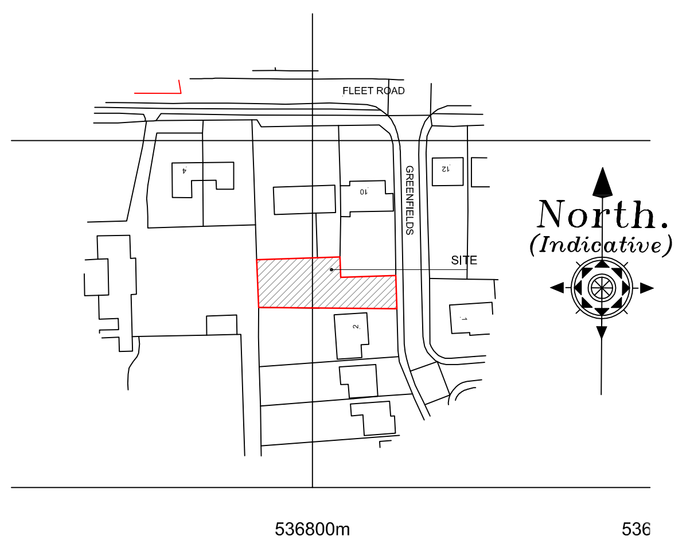

All rights reserved. Licence no. 100019980

LOCATION PLAN

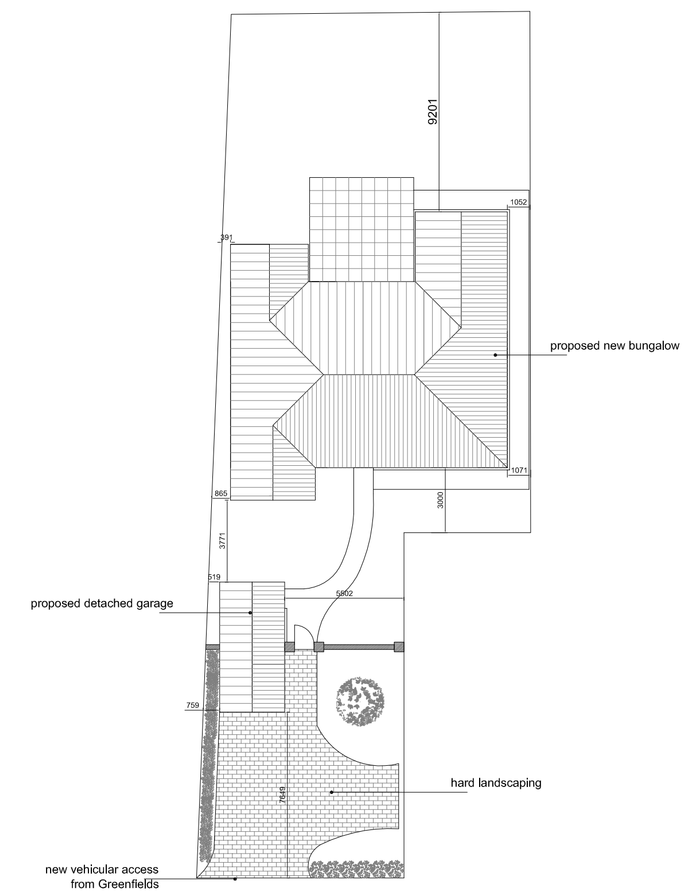

PROPOSED BLOCK PLAN

Revision	Date	Drawn	Description

Client Mr Harry Brown

Project Site adj. to 2 Greenfields, Holbeach

Drawing Planning

Scale 1:50, 1:100, 1:200 1:1250 @ A1 Drawn AWM Checked TAC Date 12/06/2014

Drawing No. 14/390/PA/002

Trevor A Clay RIBA Ltd, 14 Old Fendike Road, Weston Hills, Spalding, Lincs. PE126DD
01406 380027 07778 597975 trevor@tacarchitects.co.uk www.tacarchitects.co.uk