
Relationship of ext^n to existing bays.




OMIT
Garage projection

PROPOSED NORTH SIDE ELEVATION

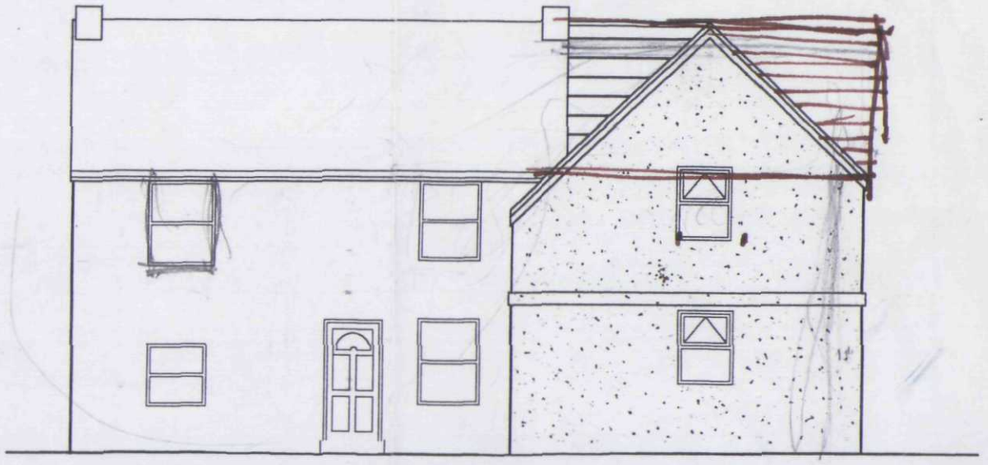

PROPOSED FRONT ELEVATION


Composition needed here.

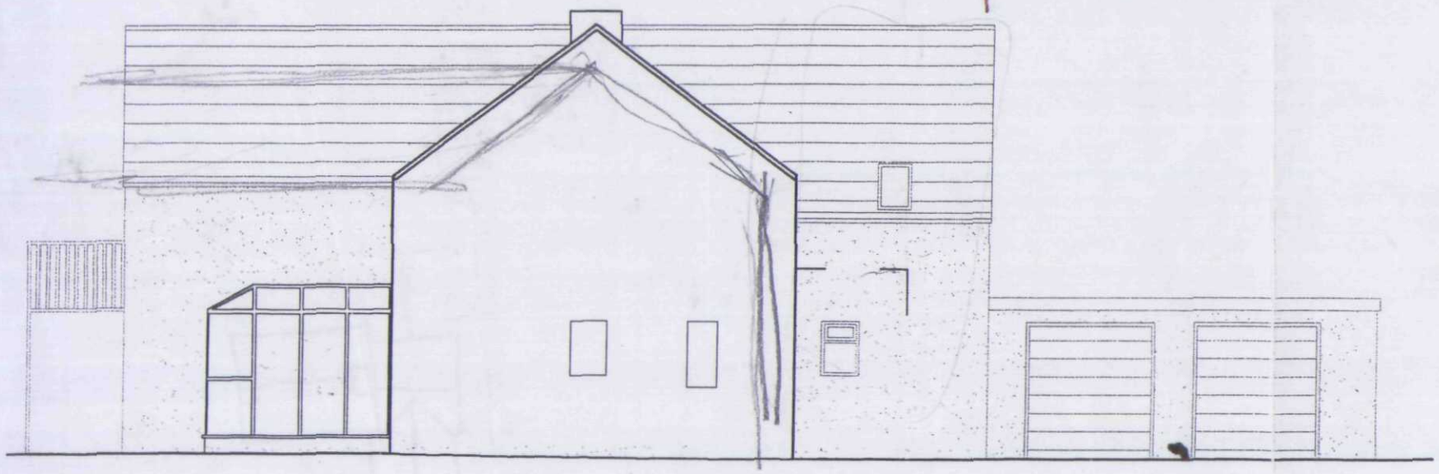

PROPOSED SOUTH SIDE ELEVATION



PROPOSED REAR ELEVATION

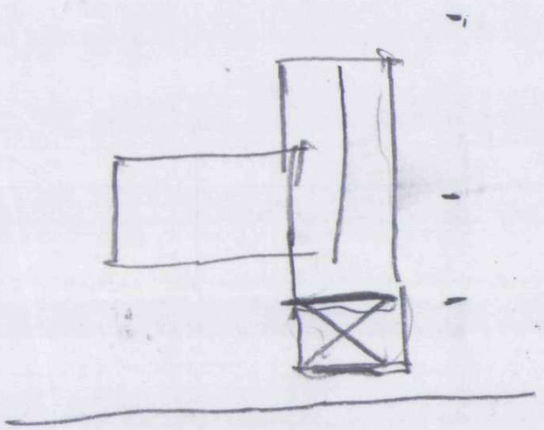

DETERMINED PLAN

SHDC
Planning & Development
2 1 APR 2004
Ref:

PROPOSED TWO STOREY SIDE EXTENSION WITH DOUBLE GARAGE AT
PATRIA LODGE, JEKYLL'S GATE, FLEET FEN
FOR MR AND MRS LEICESTER

Job No: LDC 14 1 04 Dwg No: 3

Scale 1:100 April 2004