




EXISTING FRONT ELEVATION

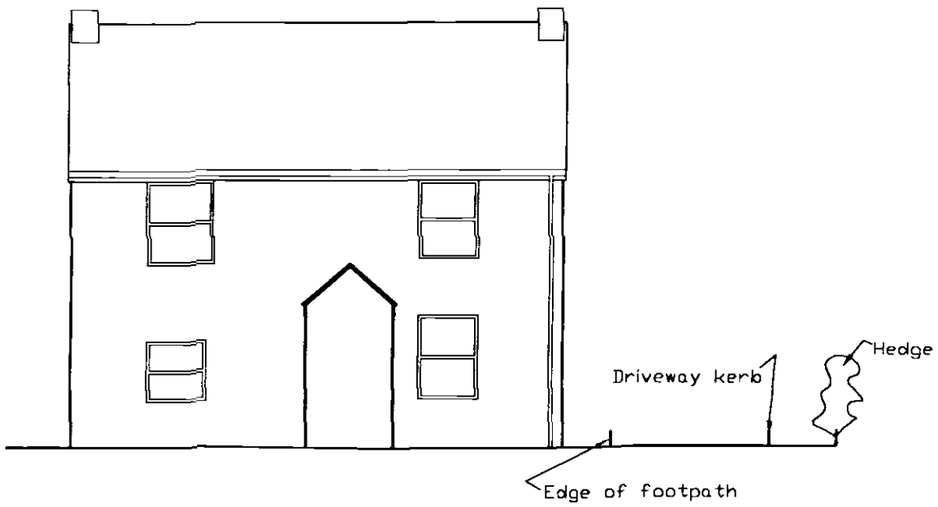


EXISTING REAR ELEVATION

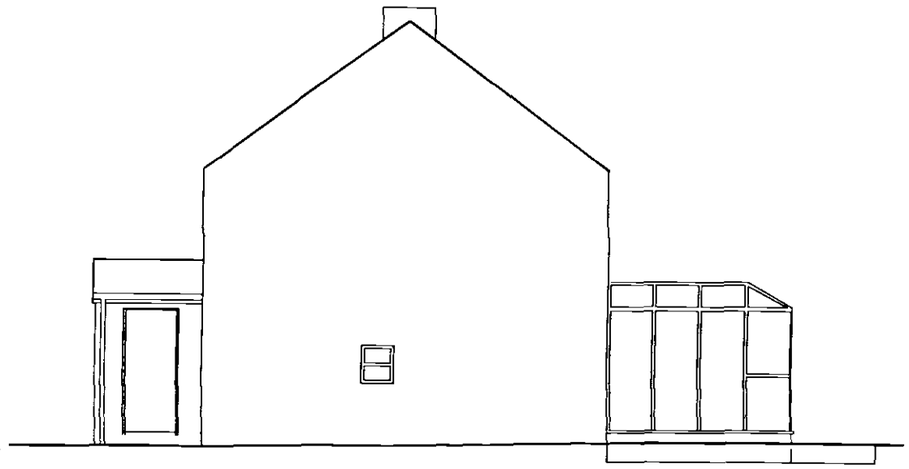

EXISTING SIDE ELEVATION

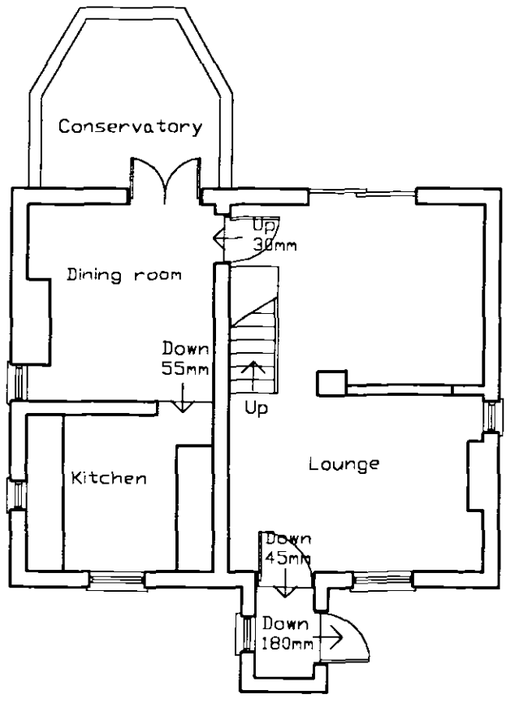

EXISTING GROUND FLOOR LAYOUT

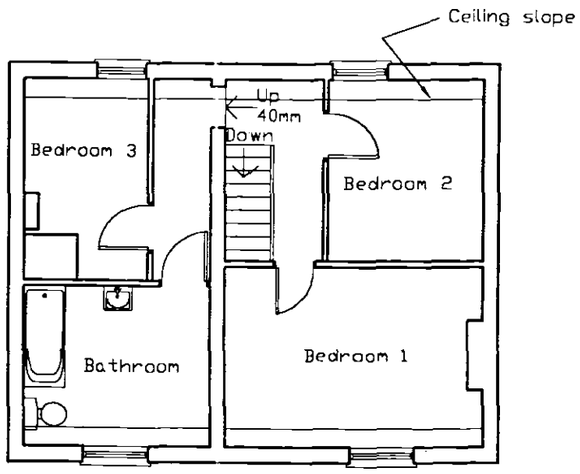

EXISTING FIRST FLOOR LAYOUT

DETERMINED PLAN

SHDC
Planning & Development
2 1 APR 2004
Ref:

PROPOSED TWO STOREY SIDE EXTENSION WITH DOUBLE GARAGE AT
PATRIA LODGE, JEKYLL'S GATE, FLEET FEN
FOR MR AND MRS LEICESTER

Job No: LDC 14 1 04 Dwg No: 1

Scale 1:100 April 2004