



PROPOSED NORTH SIDE ELEVATION

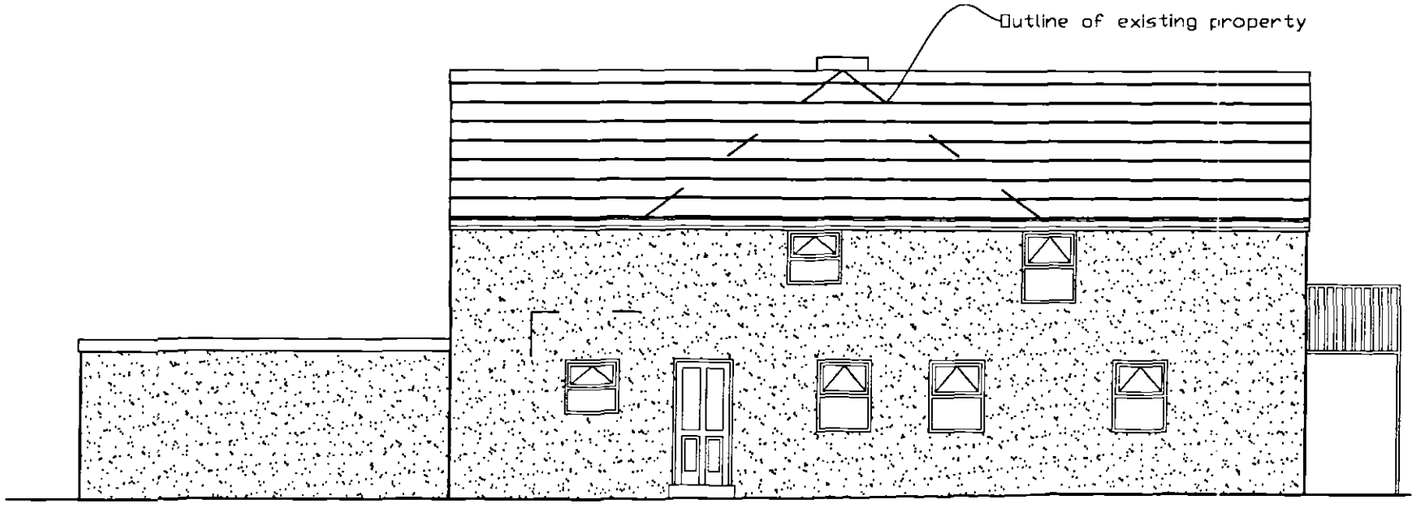

PROPOSED FRONT ELEVATION

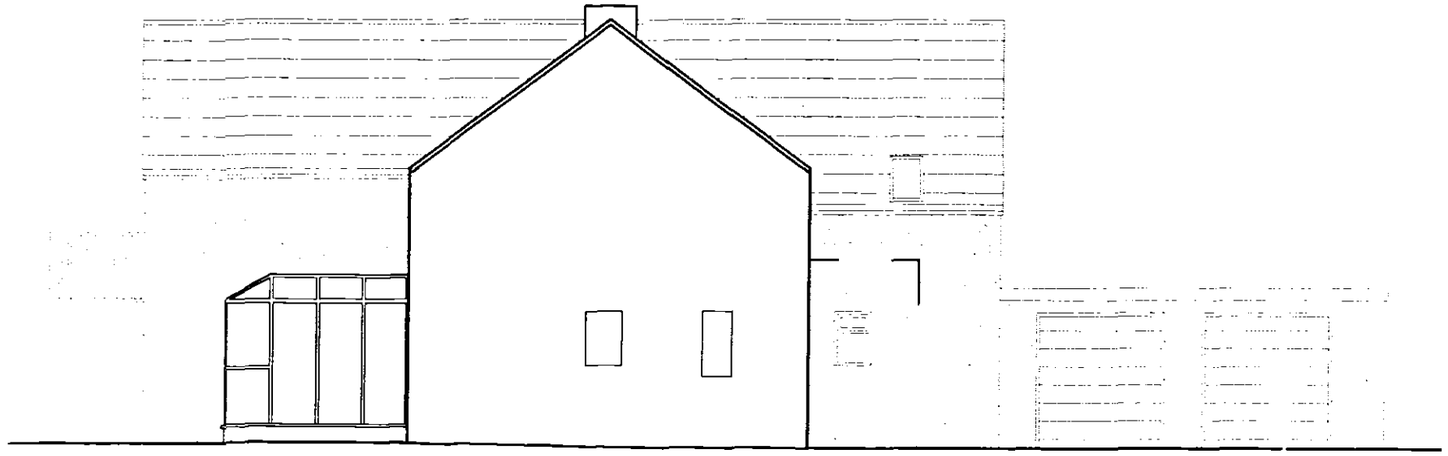

PROPOSED SOUTH SIDE ELEVATION



PROPOSED REAR ELEVATION

DETERMINED PLAN

SHDC
Planning & Development
2 1 APR 2004
Ref:

PROPOSED TWO STOREY SIDE EXTENSION WITH DOUBLE GARAGE AT
PATRIA LODGE, JEKYLL'S GATE, FLEET FEN
FOR MR AND MRS LEICESTER

Job No: LOC 14 1 04 Dwg No: 3

Scale 1:100 April 2004