
Drawing No. 1201:1 - Ground Floor Plan

Proposed Dwelling
Baytree House
Fleet Road Fleet
Hargate

Scale 1:50 @ A3

H A Architectural Services

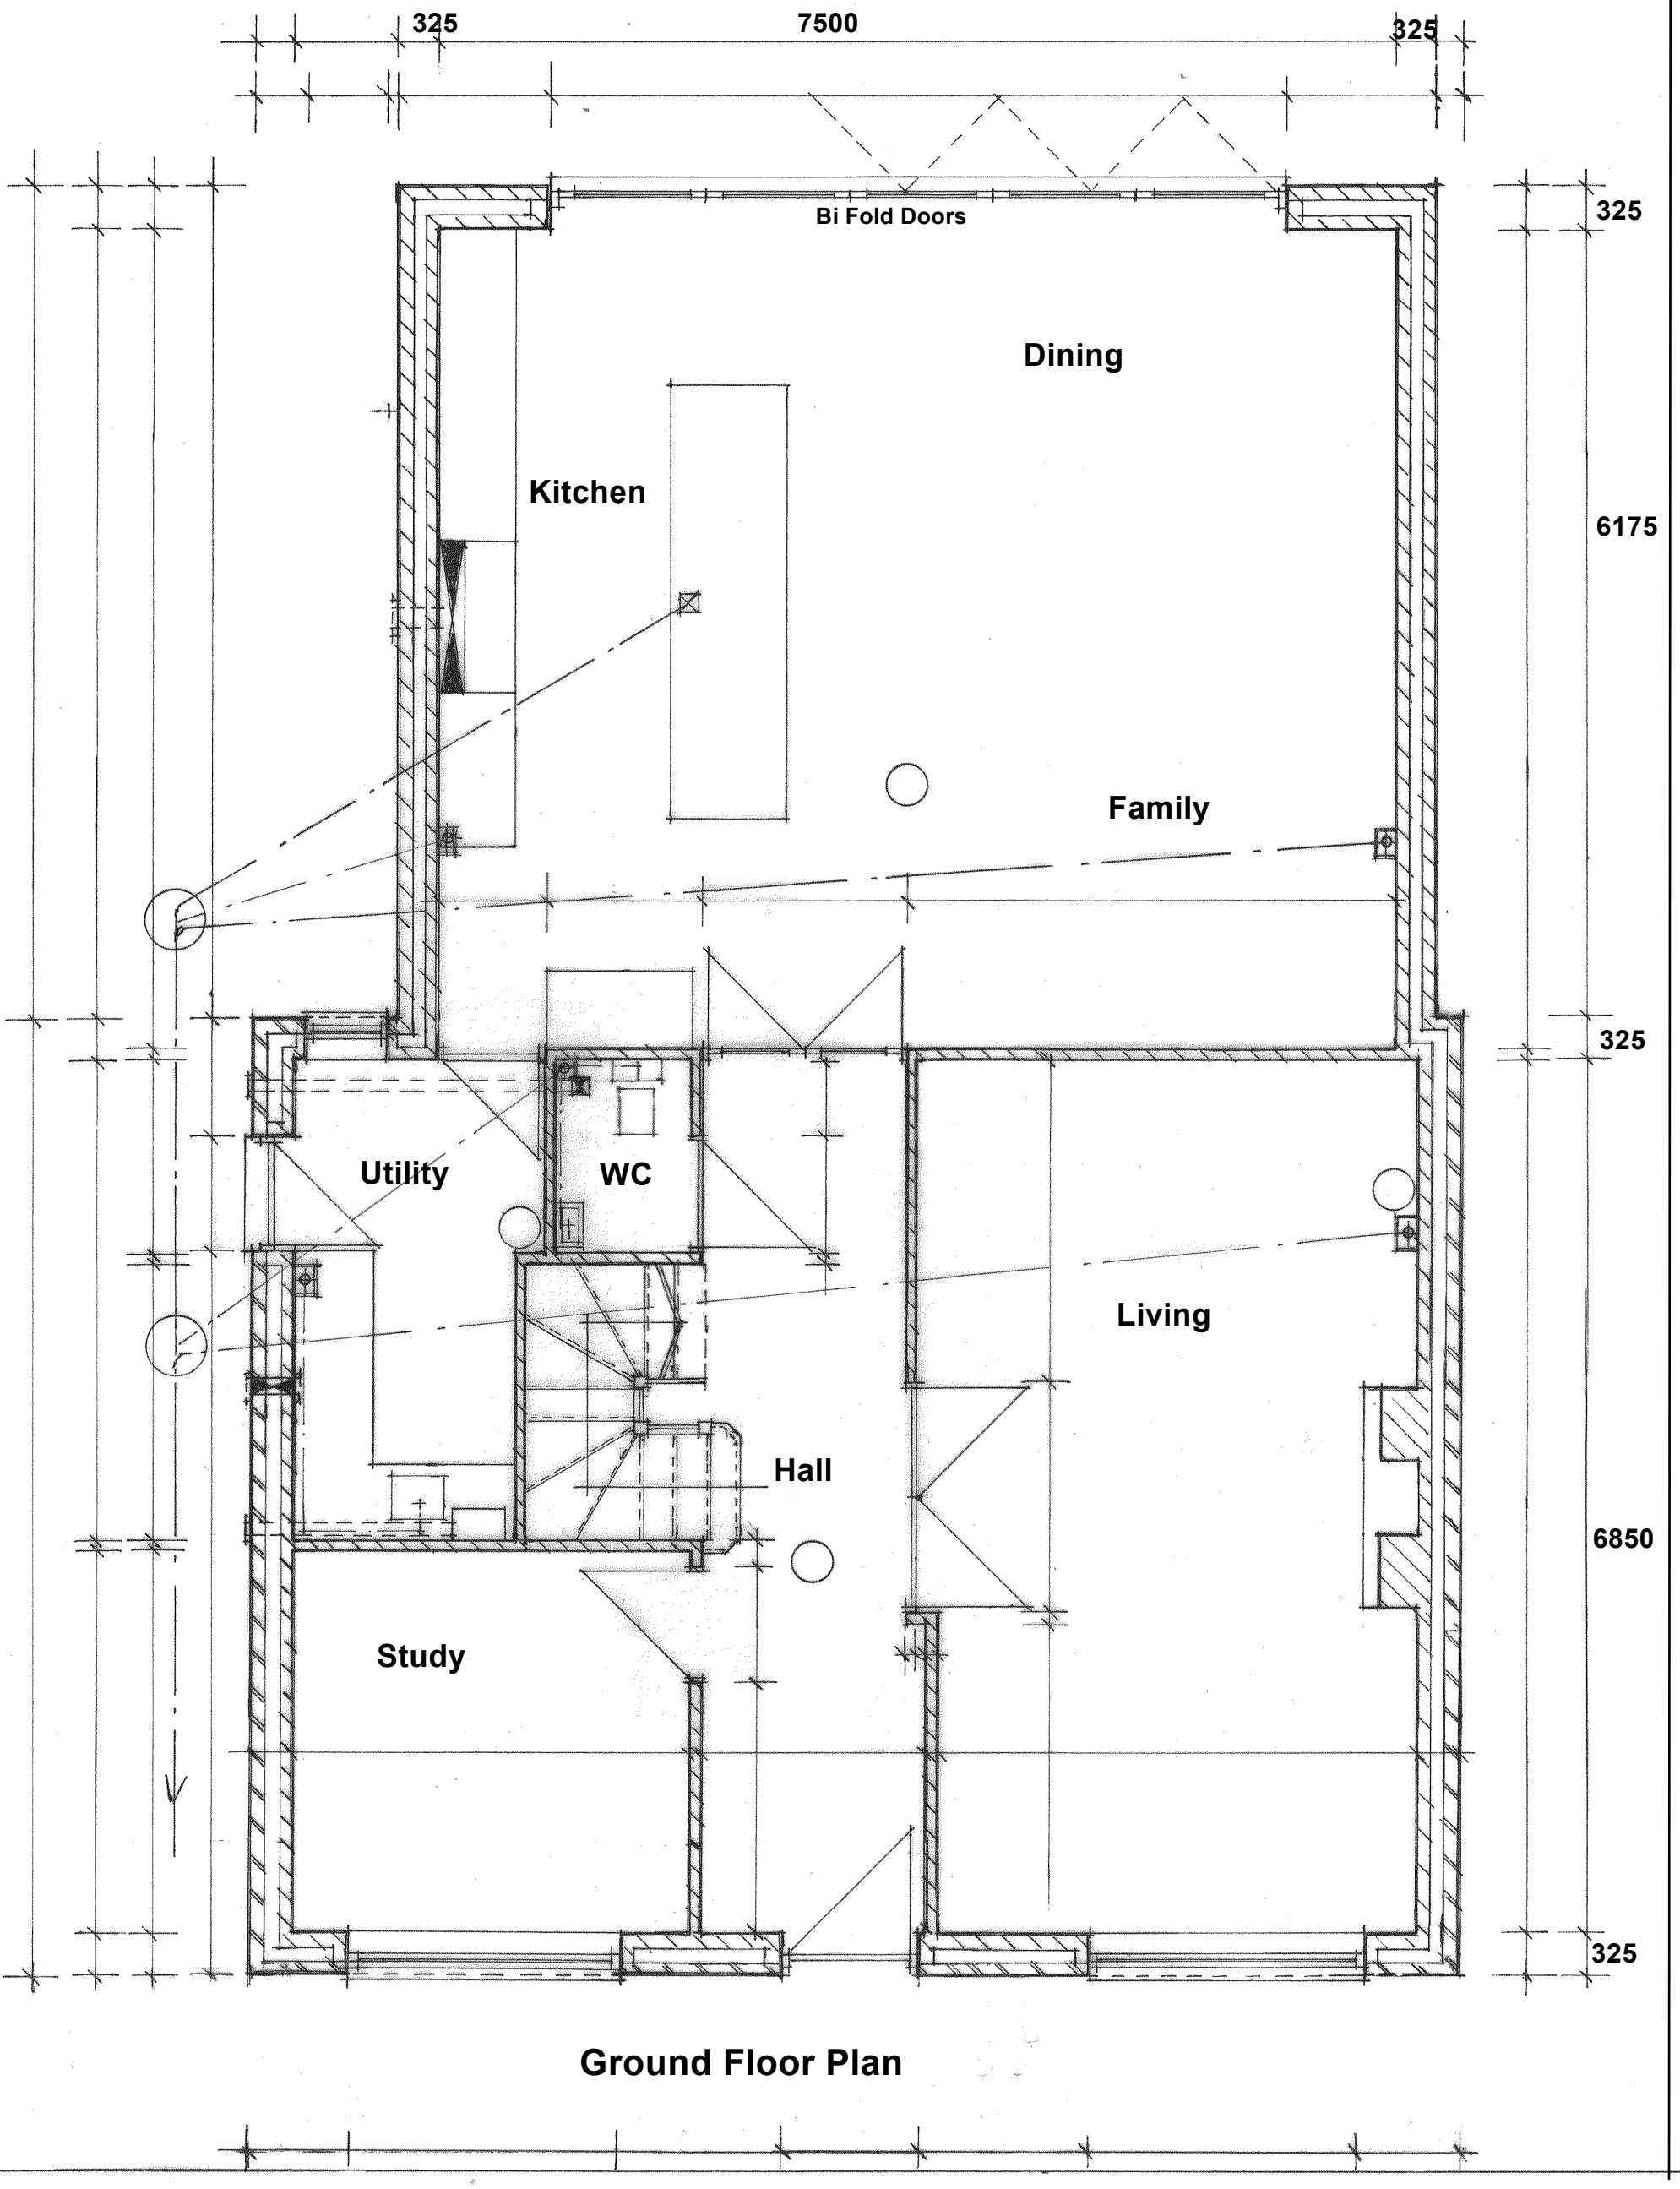

Ground Floor Plan