
Drawing No. 1201:2 First Floor Plan

Proposed Dwelling
Baytree House
Fleet Road
Fleet Hargate

Scale 1:50

H A Architectural Services

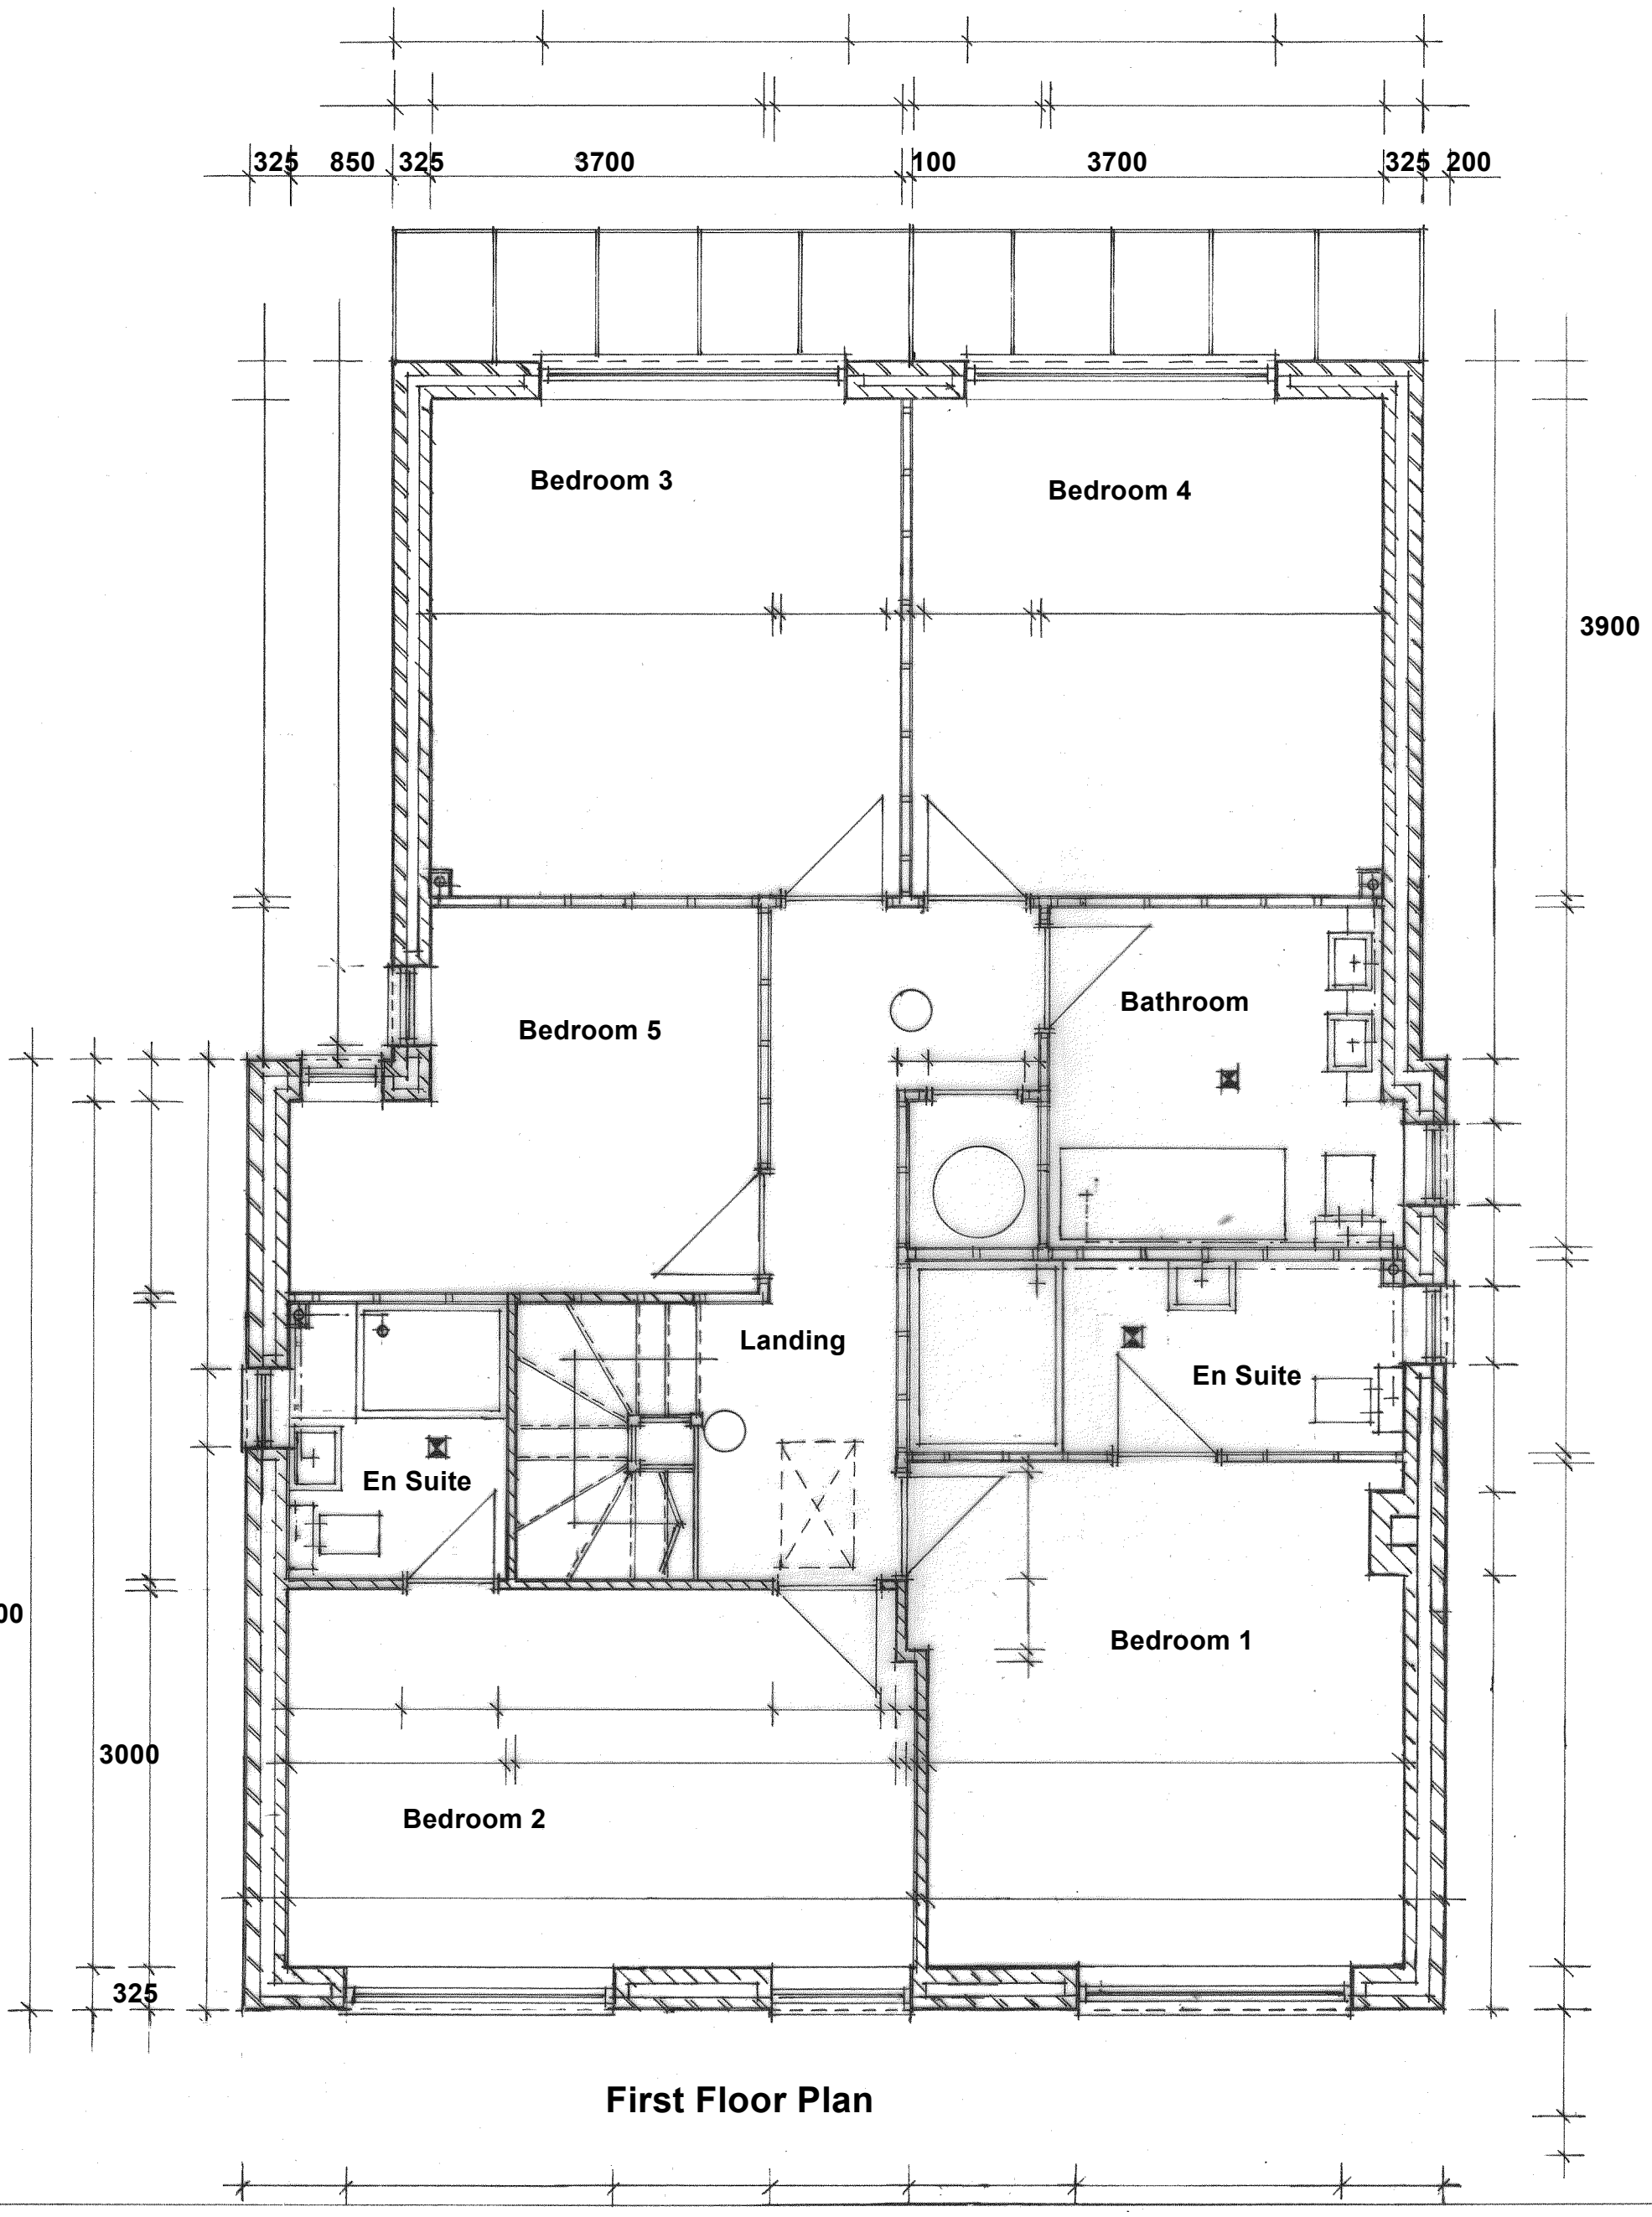

First Floor Plan