



North West Elevation

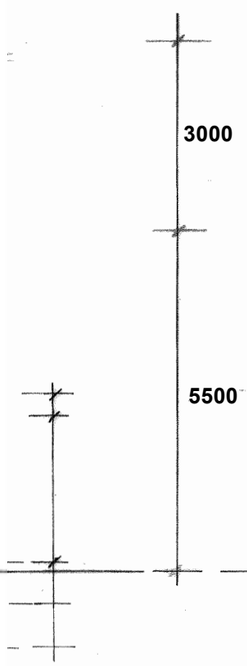


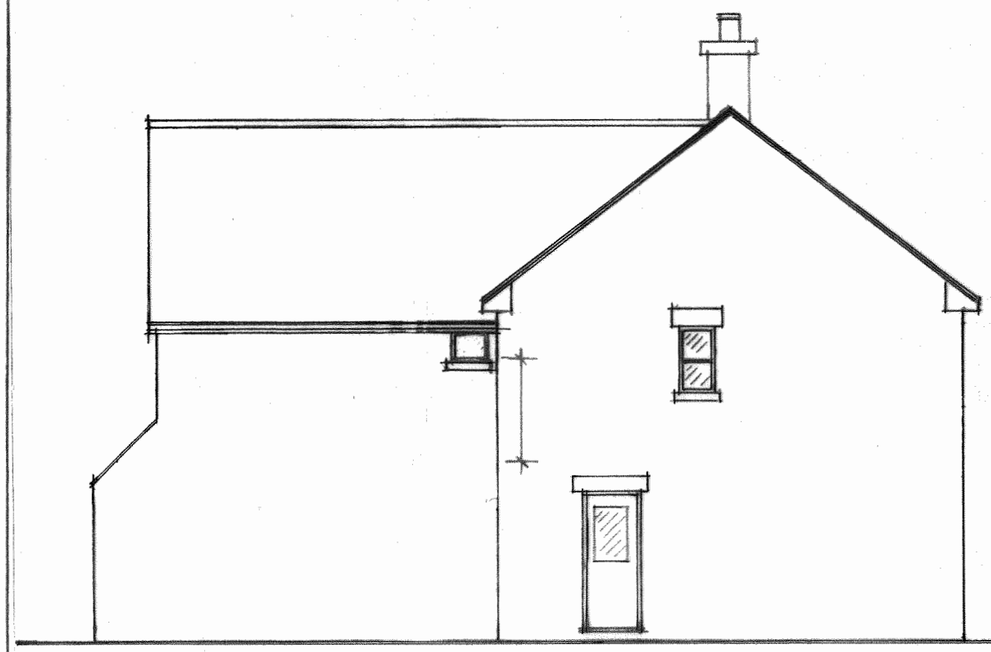

South East Elevation



South West Elevation

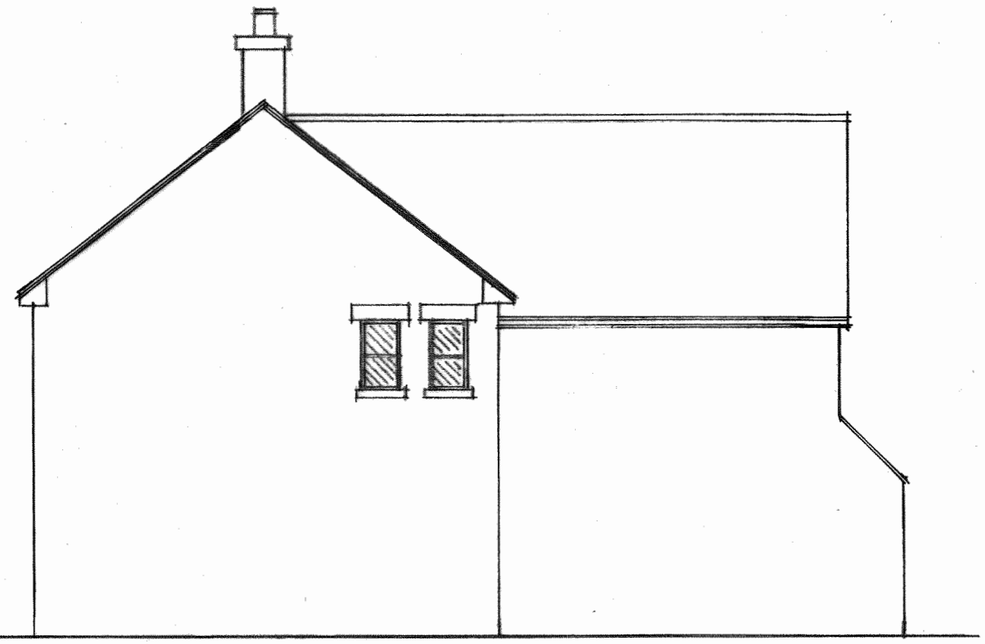

North East Elevation

Project
Proposed Dwelling
Baytree House
Fleet Road
Fleet Hargate

Drawing
Elevations 1201:3

Scale 1:100 Date: Drawn: sjp