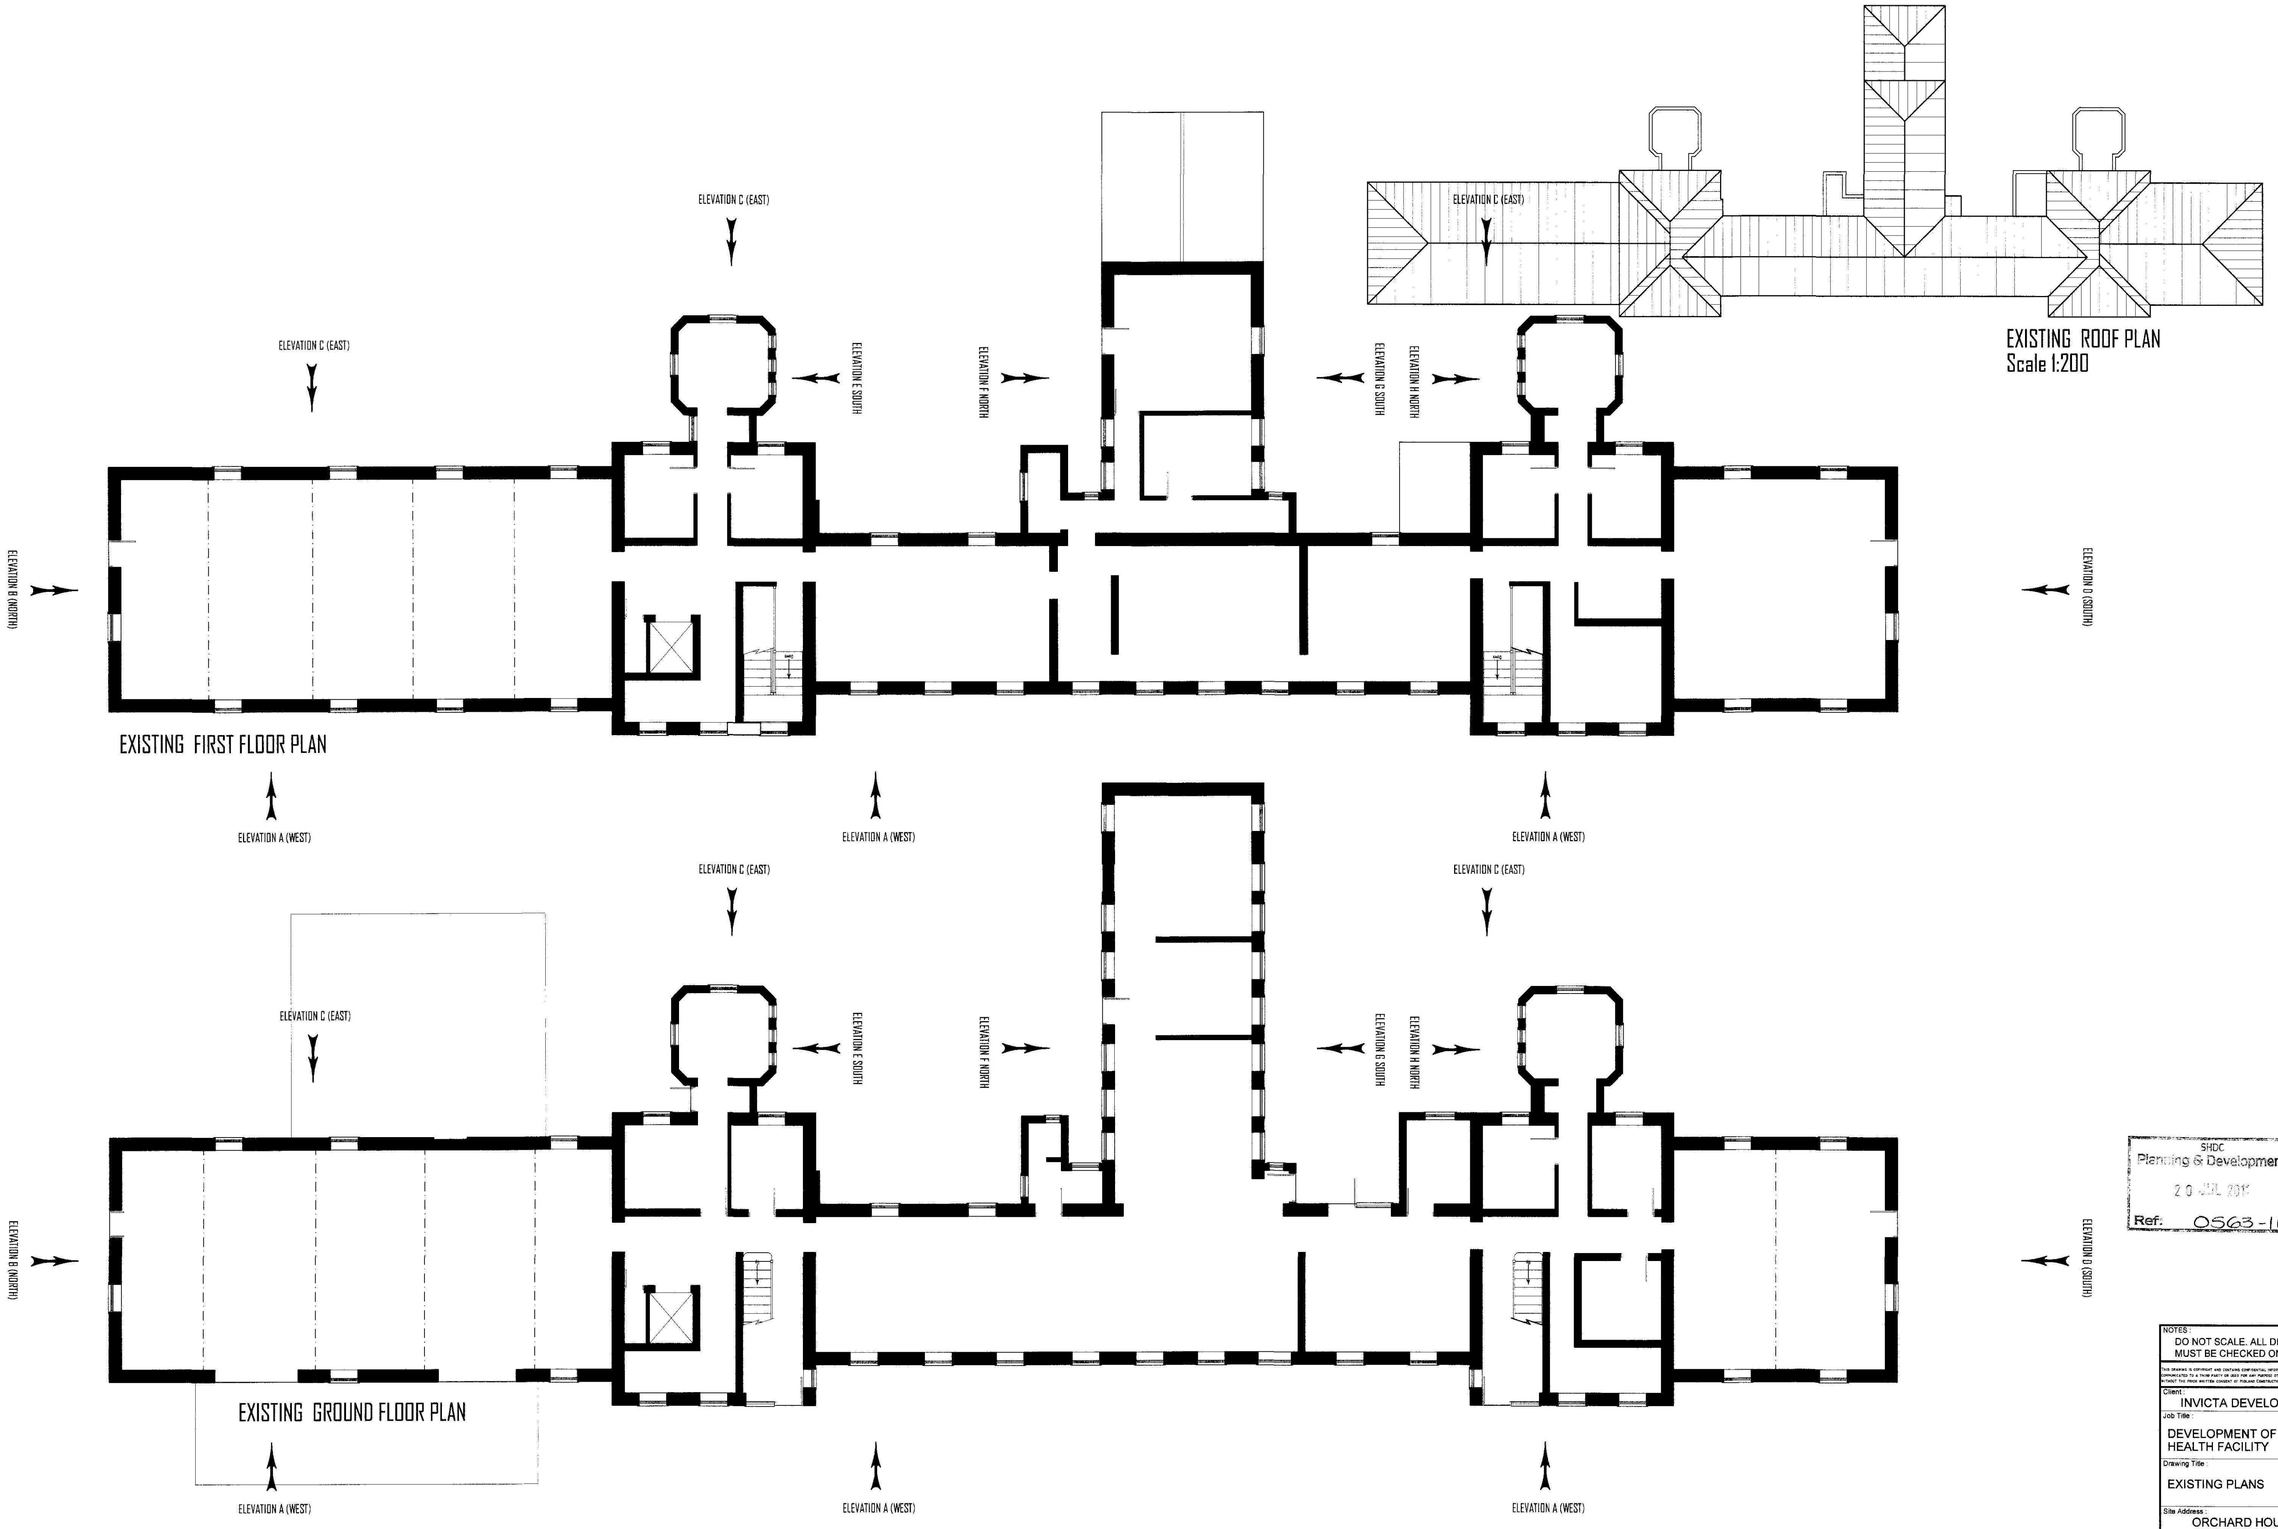


EXISTING ROOF PLAN
Scale 1:200

SHDC
Planning & Development
20 JUL 2011
Ref: 0563-11

NOTES :
DO NOT SCALE. ALL DIMENSIONS MUST BE CHECKED ON SITE.

THIS DRAWING IS COPYRIGHT AND CONTAINS CONFIDENTIAL INFORMATION. IT MAY NOT BE REPRODUCED OR USED IN WHOLE OR IN A FILM PART OR USED FOR ANY PURPOSE OTHER THAN THAT WHICH IT IS SUPPLIED WITHOUT THE PRIOR WRITTEN CONSENT OF PLANIT CONSTRUCTION SERVICES

Client :
INVICTA DEVELOPMENTS LTD

Job Title :
DEVELOPMENT OF REDUNDANT HEALTH FACILITY

Drawing Title :
EXISTING PLANS

Site Address :
ORCHARD HOUSE
FLEET ROAD
HOLBEACH

Scale :	Date :	Drawn By :
1 : 100	26/04/2011	SRW

Drawing No. :	Revision :
IDHH/OR/11/002	

PLAN IT
DESIGN LLP
UNIT 27, ROSELAND BUSINESS PARK, LONG BENNINGTON, NEWARK
NOTTINGHAMSHIRE
NG23 5FF
TEL / FAX: 01949 844 637
www.planit-design.co.uk