




PROPOSED FRONT ELEVATION SOUTH

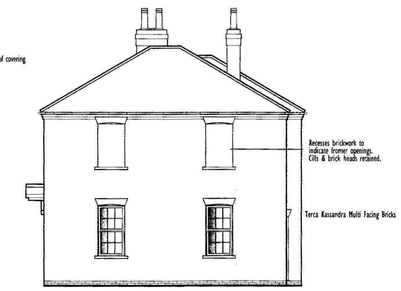


PROPOSED SIDE ELEVATION EAST

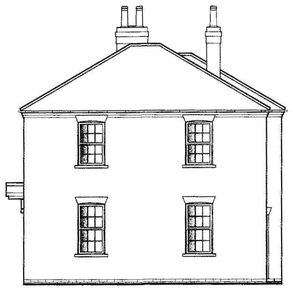


PROPOSED SIDE ELEVATION WEST

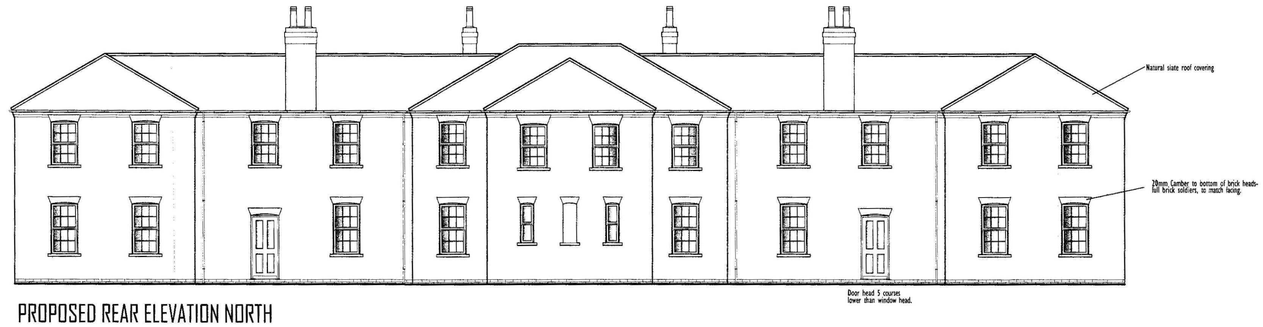


PROPOSED REAR ELEVATION NORTH

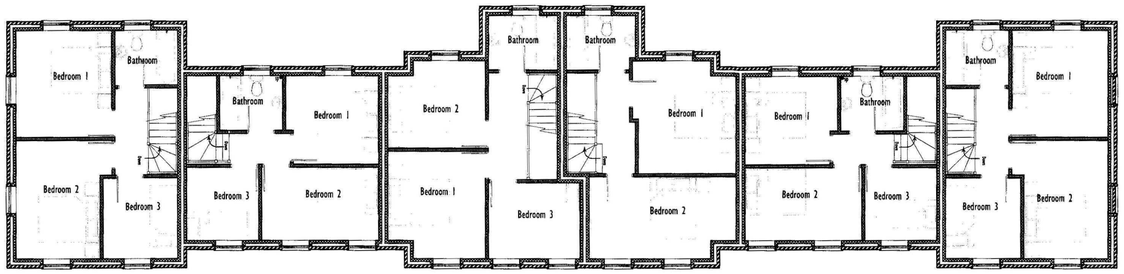

PROPOSED FIRST FLOOR PLAN

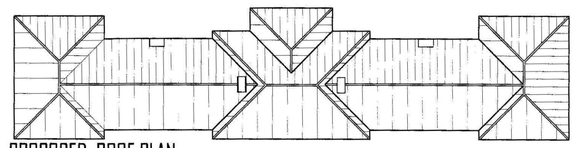

PROPOSED ROOF PLAN
Scale 1:200

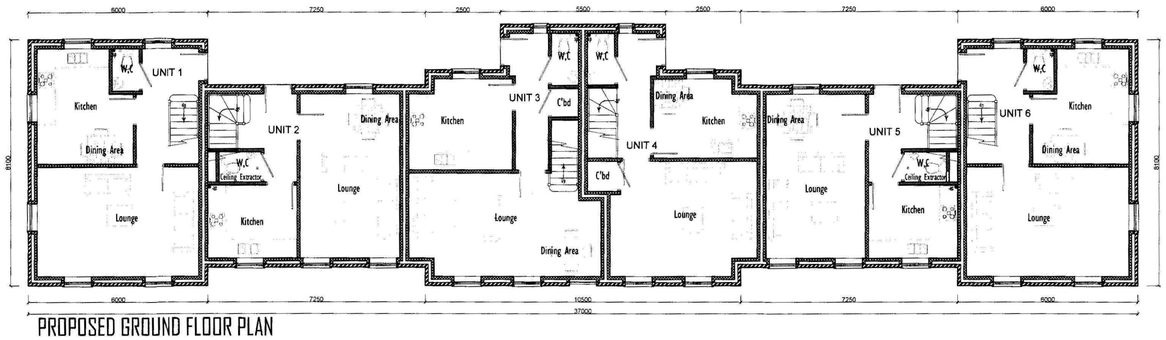

PROPOSED GROUND FLOOR PLAN

SHDC
Planning & Development
20 JUN 2011
Ref: 0563-11

SOUTH BLOCK

NOTES :
DO NOT SCALE. ALL DIMENSIONS MUST BE CHECKED ON SITE.

THIS DRAWING IS COPYRIGHT AND CONTAINS CONFIDENTIAL INFORMATION. IT MAY NOT BE REPRODUCED IN WHOLE/PART/S TO A THIRD PARTY OR USED FOR ANY PURPOSE OTHER THAN THAT WHICH IT IS SUPPLIED WITHOUT THE PRIOR WRITTEN CONSENT OF PROLAND CONSTRUCTION SERVICES.

Client : INVICTA DEVELOPMENTS LTD

Job Title :
DEVELOPMENT OF REDUNDANT HEALTH FACILITY

Drawing Title :
PROPOSED PLANS & ELEVATIONS NEW SOUTH BLOCK (SIX UNITS)

Site Address :
ORCHARD HOUSE
FLEET ROAD
HOLBEACH

Scale	Date	Drawn By :
1 : 100	26/04/2011	SRW

Drawing No. : IDHH/SB/11/001

Revision :

PLAN IT
DESIGN LLP
UNIT 27, ROSELAND BUSINESS PARK, LONG BENNINGTON, NEWARK
NOTTINGHAMSHIRE
NG23 5FF
TEL./FAX:- 01949 844 637
www.plan-itdesign.co.uk