




PROPOSED FRONT ELEVATION WEST

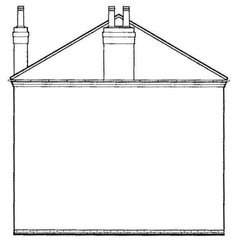


PROPOSED SIDE ELEVATION NORTH

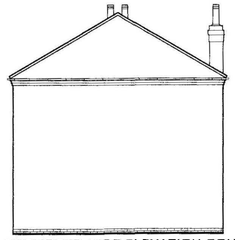


PROPOSED SIDE ELEVATION SOUTH

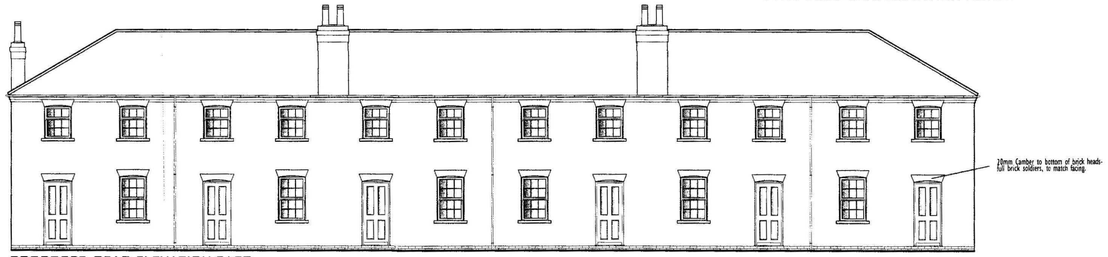


PROPOSED REAR ELEVATION EAST

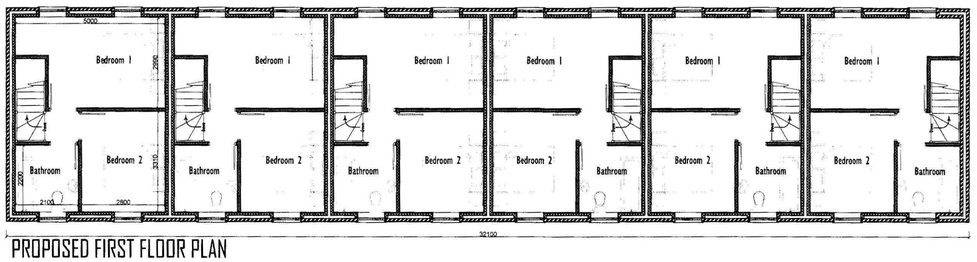

PROPOSED FIRST FLOOR PLAN

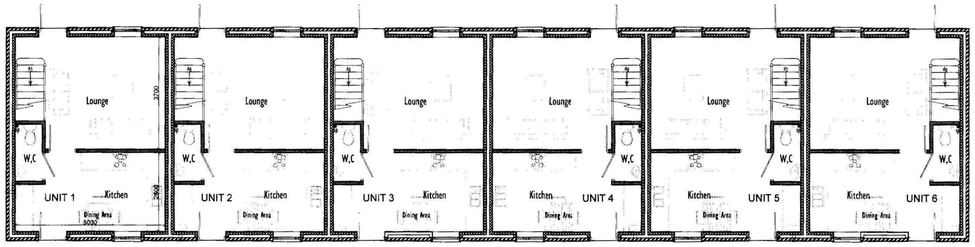

PROPOSED GROUND FLOOR PLAN

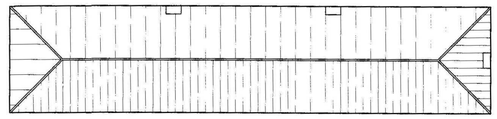

PROPOSED ROOF PLAN
Scale 1:200

SHDC
Planning & Development
30 JUN 2011
Ref: 0563-11

WEST BLOCK

NOTES :
DO NOT SCALE. ALL DIMENSIONS MUST BE CHECKED ON SITE.

THIS DRAWING IS COPYRIGHT AND CONTAINS CONFIDENTIAL INFORMATION. IT MAY NOT BE REPRODUCED OR COMMUNICATED TO A THIRD PARTY IN ANY PURPOSE OTHER THAN THAT WHICH IT IS SUPPLIED WITHOUT THE PRIOR WRITTEN CONSENT OF POLAND CONSTRUCTION SERVICES.

Client : INVICTA DEVELOPMENTS LTD

Job Title :
DEVELOPMENT OF REDUNDANT HEALTH FACILITY

Drawing Title :
PROPOSED PLANS & ELEVATIONS NEW WEST BLOCK (SIX UNITS)

Site Address :
ORCHARD HOUSE
FLEET ROAD
HOLBEACH

Scale : 1 : 100
Date : 26/04/2011
Drawn By : SRW

Drawing No. : IDHH/WB/11/001
Revision :

PLAN IT
DESIGN LLP
UNIT 27, ROSELAND BUSINESS PARK, LONG BENNINGTON, NEWARK, NOTTINGHAMSHIRE
NG23 5FF
TEL./FAX- 01949 844 637
www.plan-itdesign.co.uk