
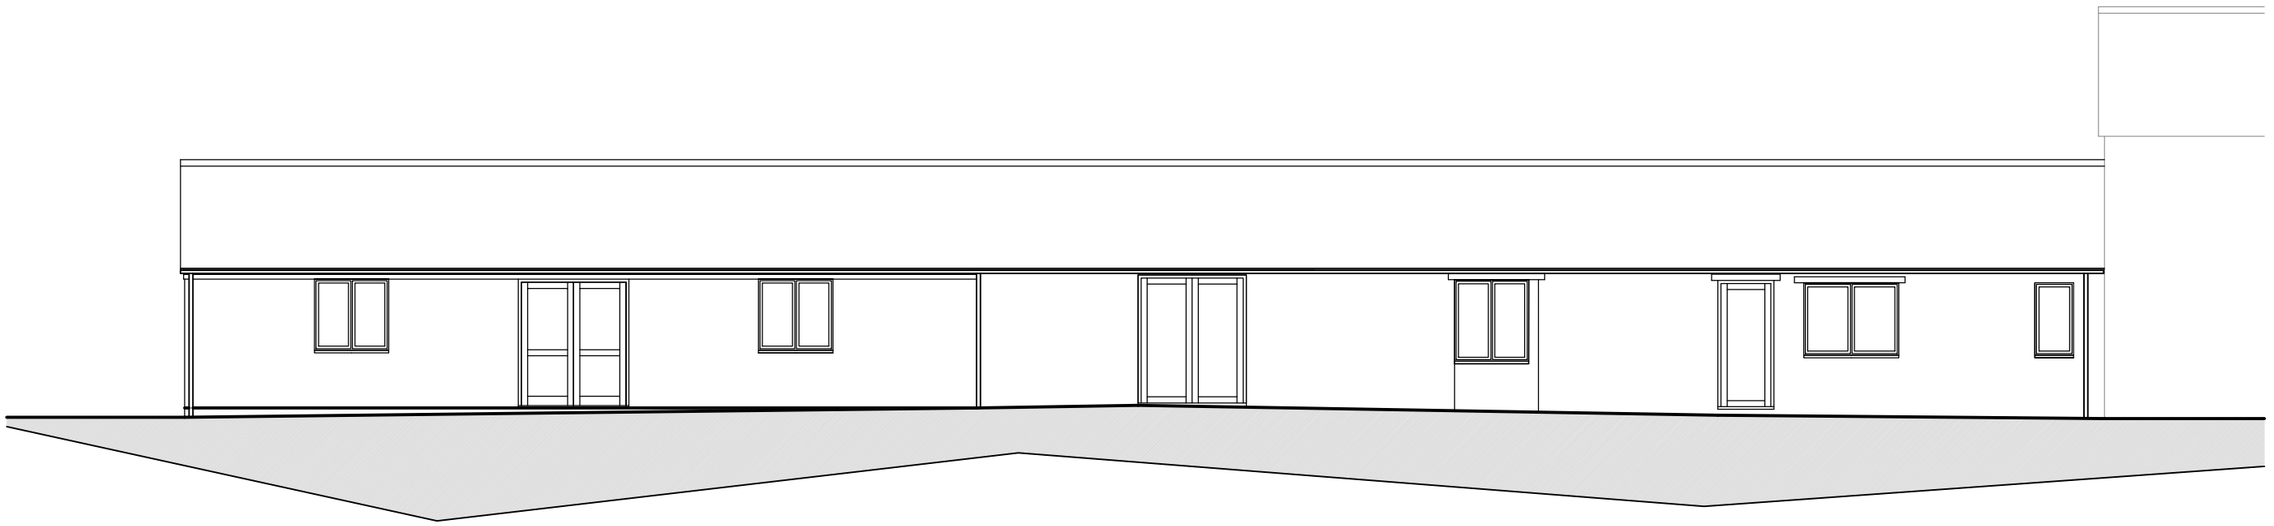


Front Elevation

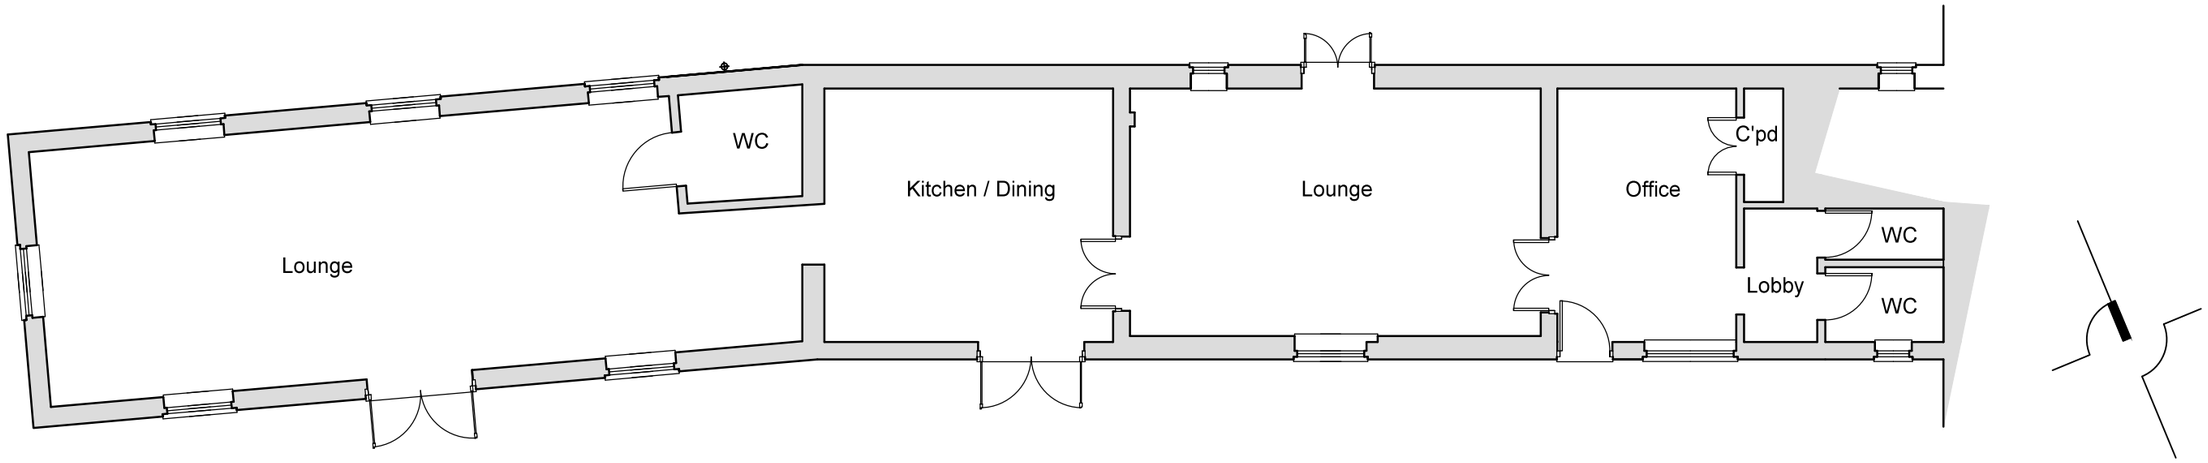

Ground Floor Plan

Rev Date Description

0 1 2 3 4 5 6 7 8 9

APX ARCHITECTURE

Kemp House, 160 City Road, London. EC1V 2NX

Client / Project

Conversion of Day Centre to Accommodation at Capricorn Cottage, 88 Eastgate, Fleet, Lincolnshire. PE12 8ND

Drawing Description

Existing Floor Plan & Front Elevation

Scale

1:100 @ A3

Date

April 2020

Drawing Number

20_35_11

Revision