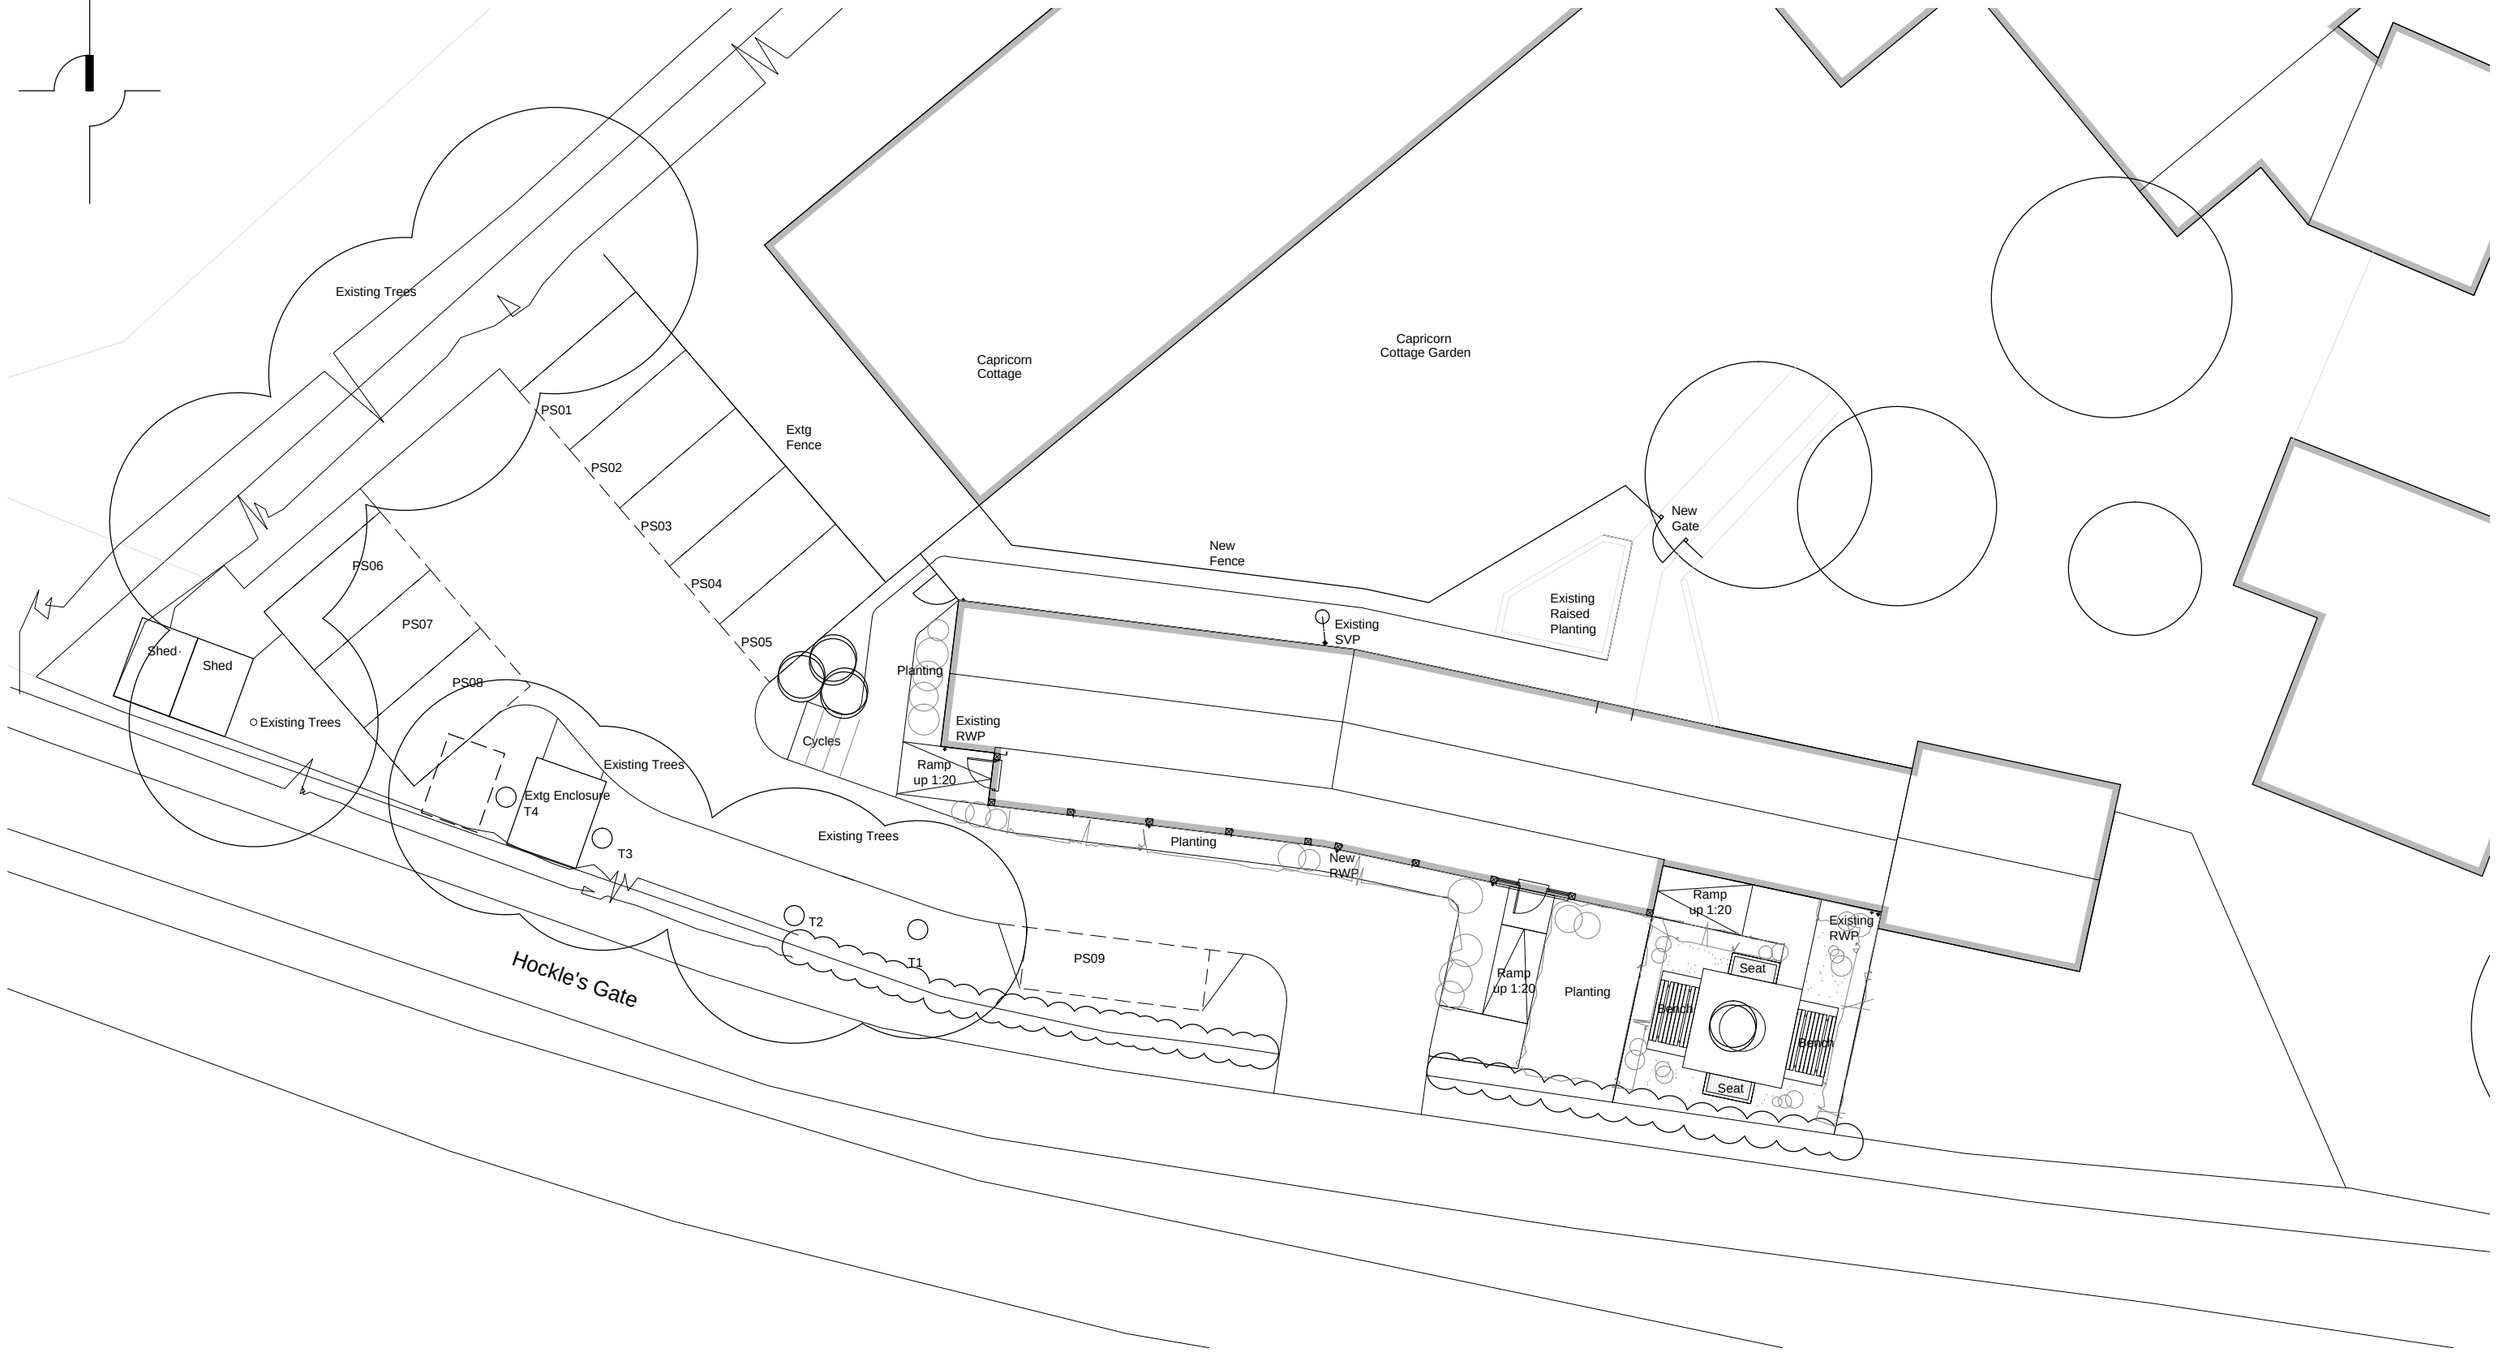


Block Plan (Scale 1:200)

0 5 10 15 20

Rev	Date	Description

APX ARCHITECTURE
Kemp House, 160 City Road, London. EC1V 2NX

Client / Project

Conversion of Day Centre to Accommodation at Capricorn Cottage, 88 Eastgate, Fleet, Lincolnshire. PE12 8ND

Drawing Description

Proposed Site Plan

Scale

1:200 @ A3

Date

April 2020

Drawing Number

20_35_13

Revision