

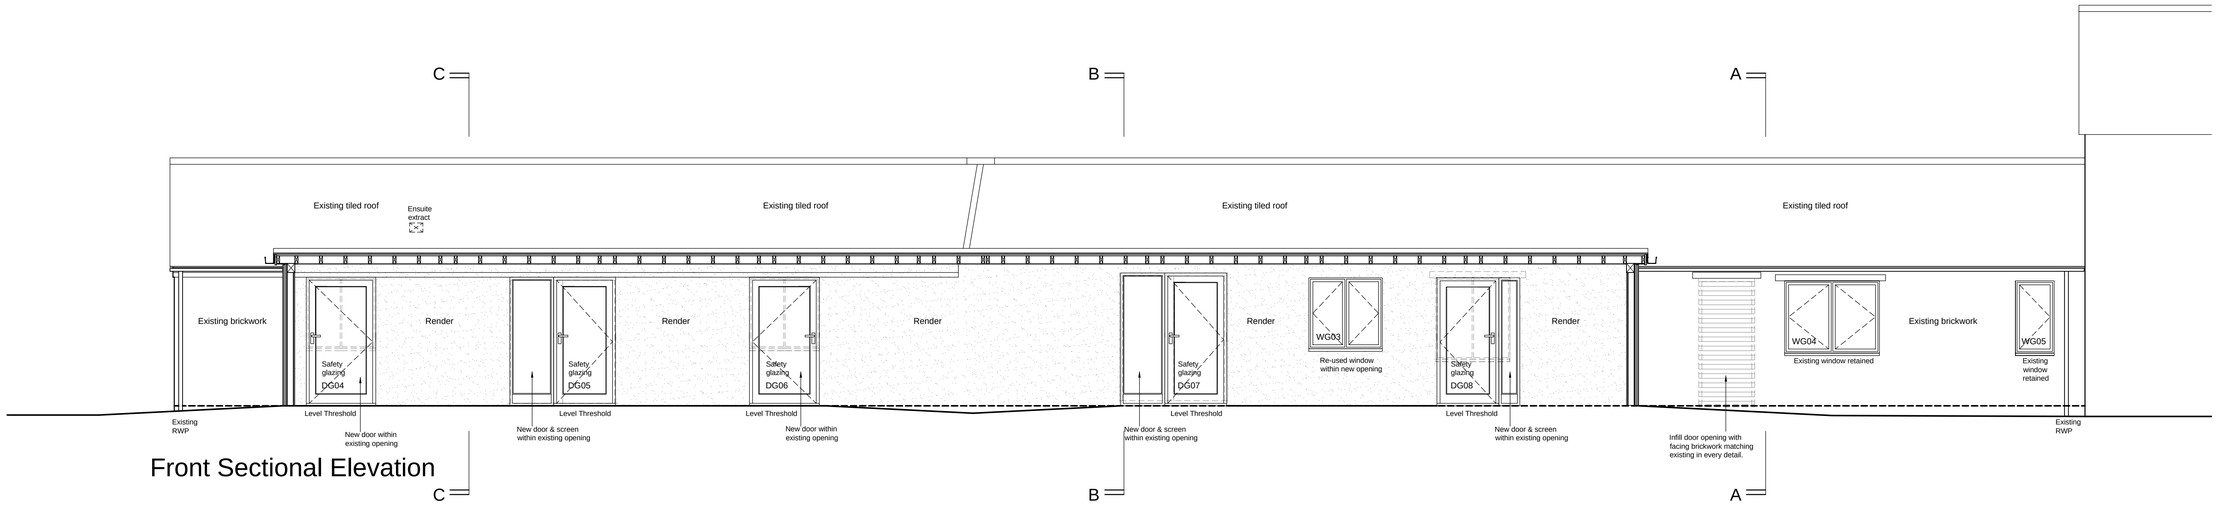



Front Sectional Elevation

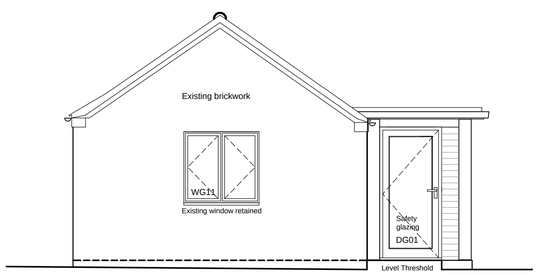


Side Elevation

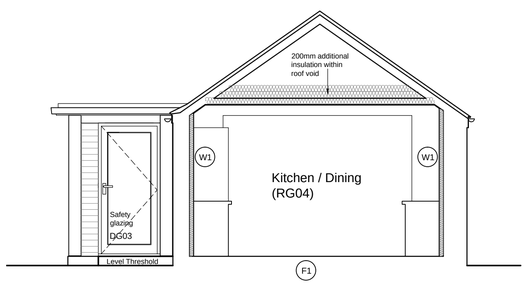


Section A-A

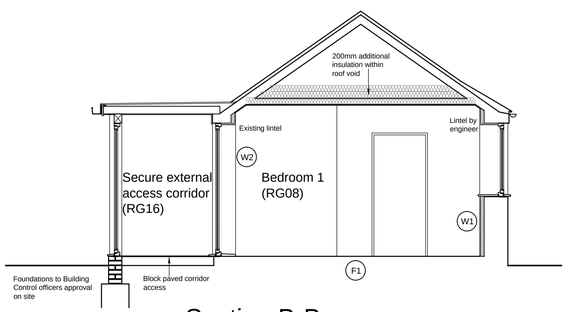

Section B-B

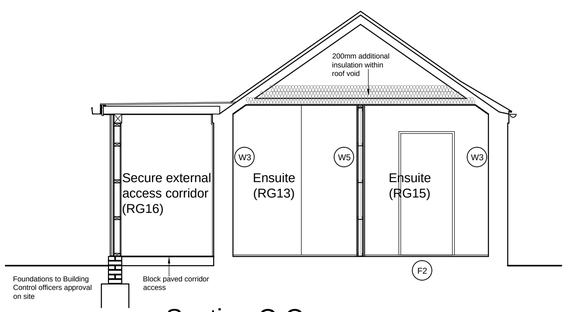

Section C-C

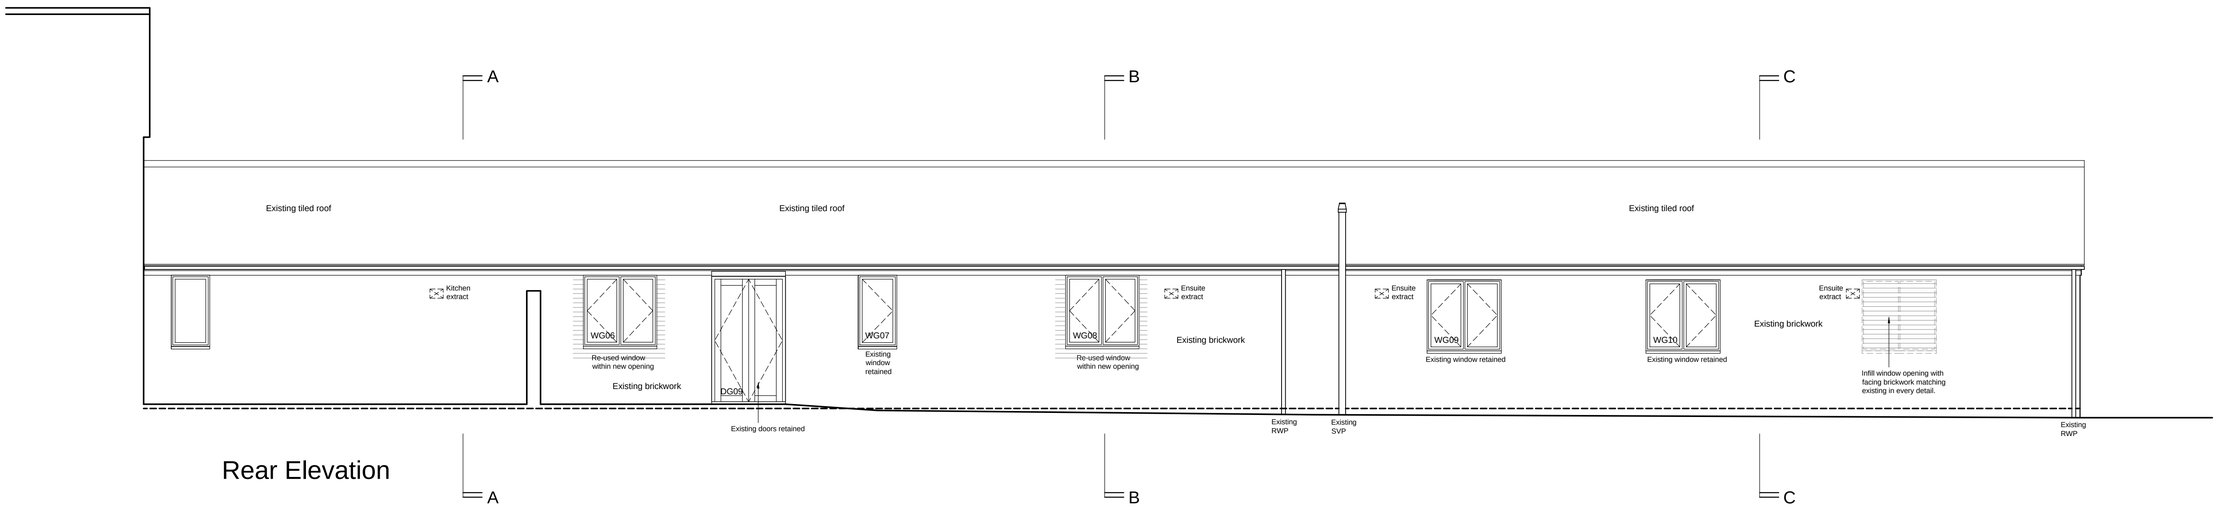

Rear Elevation

1 0 1 2 3 4 5 6 meters

PLANNING ISSUE

This drawing is provided in e-mail/file format as a guide only. The user should produce their own drawings and verify all dimensions and details. The Designers do not accept any responsibility for any discrepancies which may exist. If this is not acceptable to the recipient, the drawing files must be returned unused, together with a written communication declining the acceptance of this condition.

Do Not Scale from this drawing use only figured dimensions. Verify all dimensions on site before commencing any work on site or preparing shop drawings.

Report all discrepancies, errors and omissions.

All materials, components and workmanship are to comply with the relevant British Standards, Codes of Practice, and appropriate manufacturers recommendations that from time to time shall apply.

For all specialist work, see relevant drawings.

This drawing and design are copyright of

APX Architecture Ltd.

revisions

APX ARCHITECTURE
Kemp House, 160 City Road, London. EC1V 2NX

project title

Conversion of Day Centre to Accommodation at Capricorn Cottage, 88 Eastgate, Fleet, Lincolnshire. PE12 8ND

drawing title

Proposed Sections & Elevations

scale: 1:50 @ A1

date: June 2020

drawing number: 20_35_21

revision