

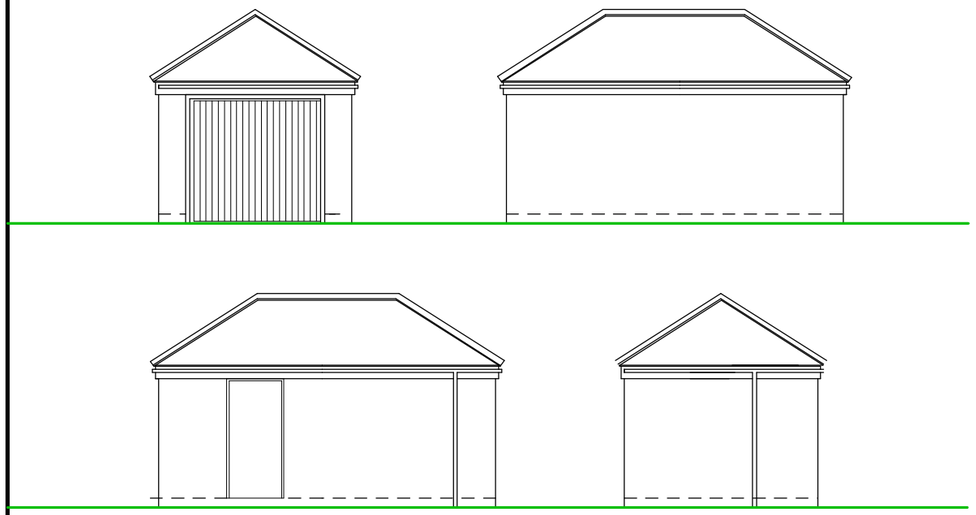


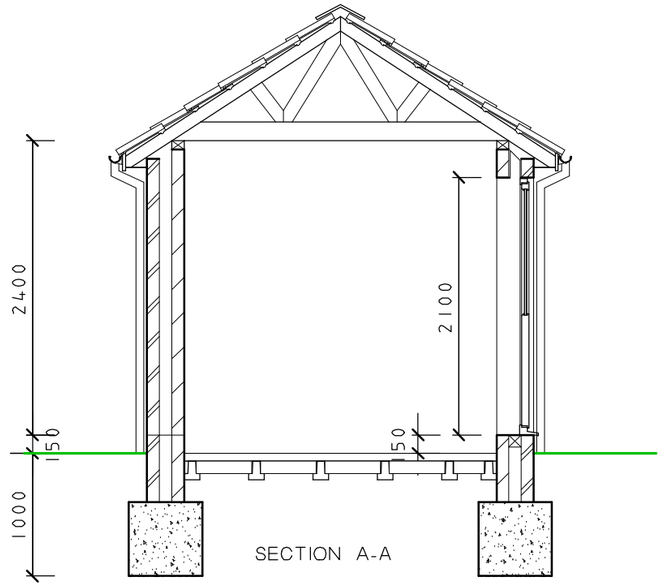


SECTION A-A

Electrical Symbol Legend		
Item	Description	Qty
	1 Way Switch	3
	Double Switched Socket High Level	2
	External Light Fitting	2
	Pendant Light Fitting	2
PIR	Pir Dusk to Dawn	2
	Switched Fused Spur	1

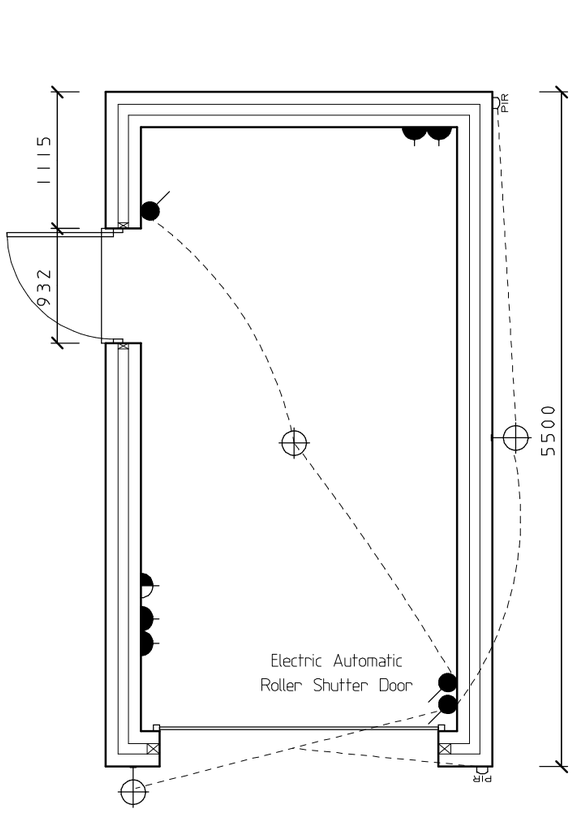

FLOOR PLAN

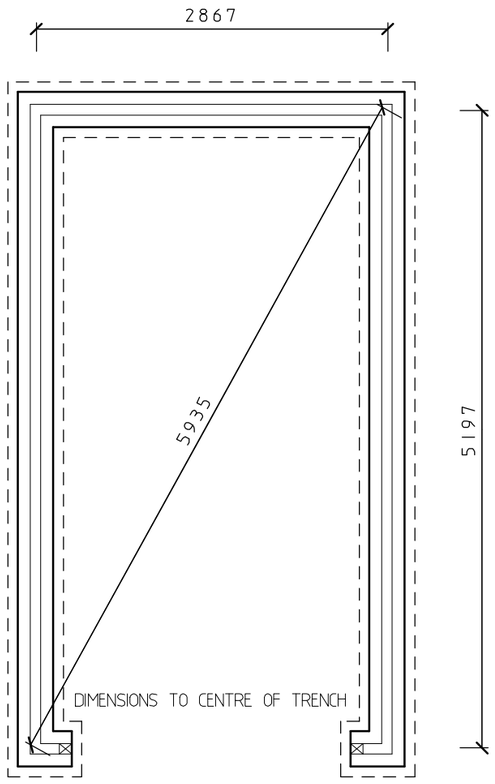

FOUNDATION PLAN

USE FIGURED DIMENSIONS ONLY.
DO NOT SCALE.

CONTRACT
Proposed Garage
at 35 Fleet Road.
Fleet.
For Mr Ash.

DRAWING TITLE
Details for Single Garage

SCALE 1:100 1:50	
DATE May 2019	DRAWN BY S.Andrews

JOB NO.	PLOT NO.	SHEET NO.	REV
SA/AR/015/19		A3/BR/01	

1:100 0 1.0 5.0
1:50 0 1.0 3.0

TEL :-07713003441
E Mail :- shayne@designandarchitectureltd.co.uk
ShayneAndrews@DesignAndArchitectureLtd.co.uk
Registered address: 9a High Street, Market Deeping, PE6 8EA