

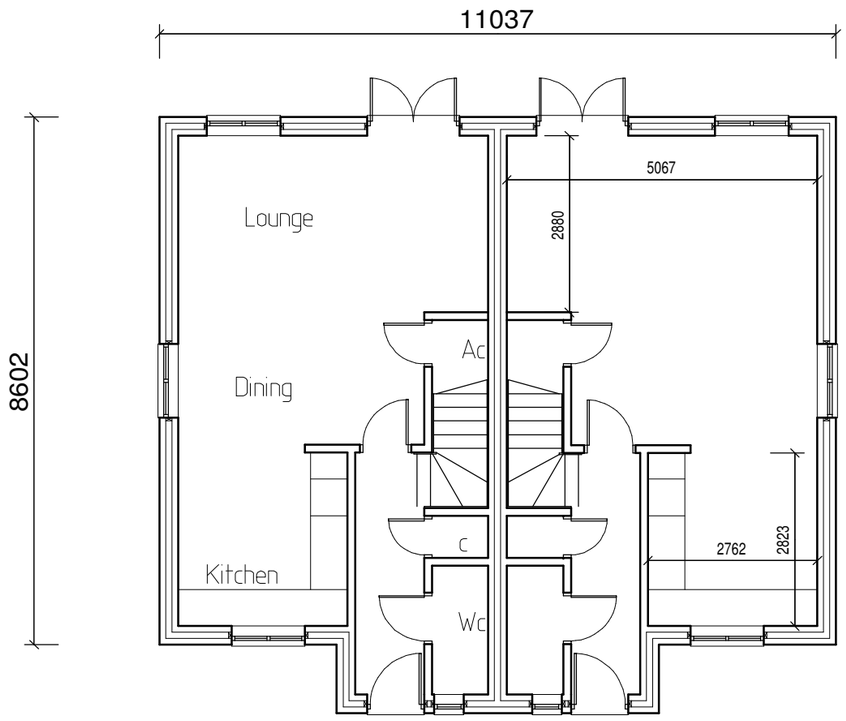


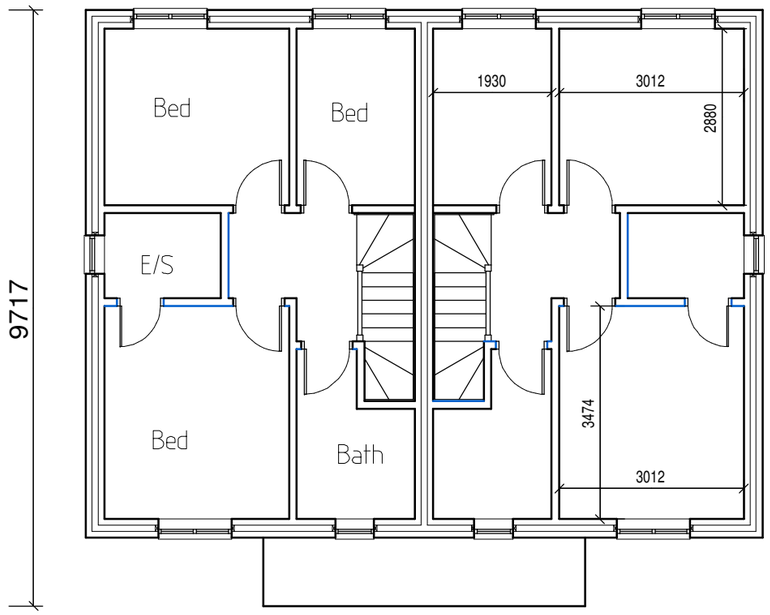

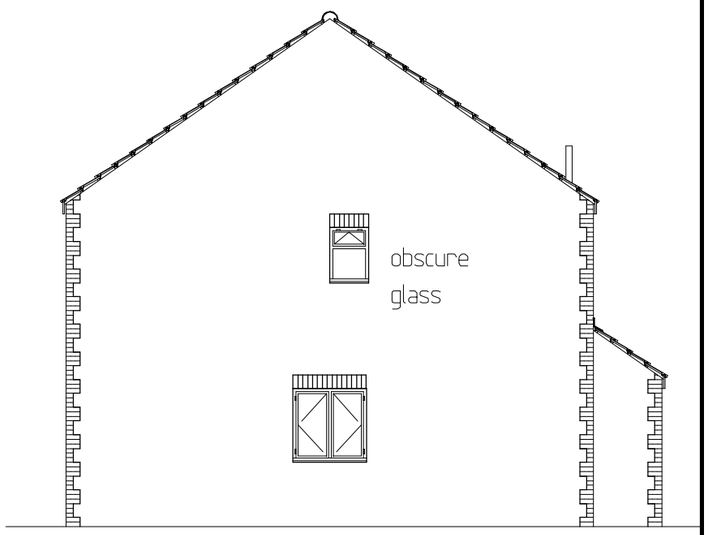


SIDE ELEVATION

0 6

Scale 1-100



FRONT ELEVATION

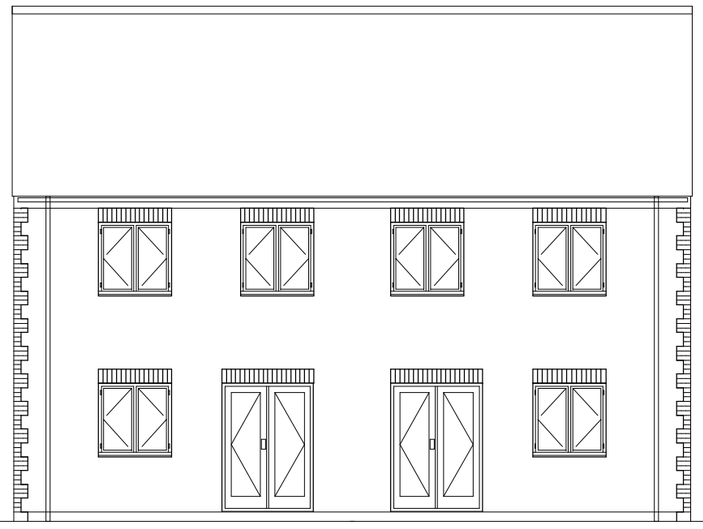

REAR ELEVATION

PROJECT
Proposed Housing Development at
35 Fleet Road Fleet PE12 8 LA

For Mr M Ash

DRAWING TITLE.
PROPOSED SEMI DETACHED 3 BED
PLANS AND ELEVATIONS

SCALE 1:100

DATE MAY 2019 | DRAWN BY. S.Andrews

JOB No.	PLOT No.	SHEET	REV
SA/MA/04/18		SA PP003	

Tel: M: 07713003441
E:shayne@designandarchitectureltd.co.uk
ShayneAndrews@DesignAndArchitectureLtd.co.uk
Registered address:10a High Street, Market Deeping, PE6 8EB