


FRONT ELEVATION
SCALE: 1:100



SIDE ELEVATION
SCALE: 1:100

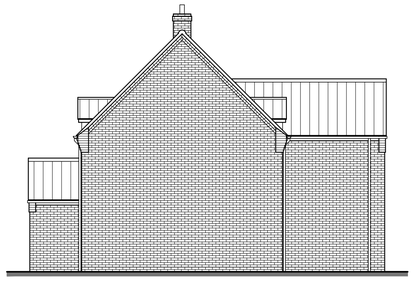


REAR ELEVATION
SCALE: 1:100



SIDE ELEVATION
SCALE: 1:100

*** NB: TO BE READ IN CONJUNCTION WITH NBS SPECIFICATION**

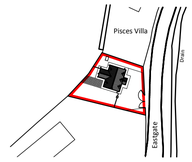

LOCATION PLAN
SCALE: 1:1250

Notes:

This document is the property of David Trundley Design Services Ltd and may not be reissued, loaned or copied in part or in whole without written permission © 2016

All dimensions are in millimetres unless stated otherwise.

It is recommended that information is not scaled off this drawing.

This drawing should be read in conjunction with all other relevant information, specifications & schedules.

If this drawing is received electronically it is the recipients responsibility to print the document at the correct scale.


All dimensions to be checked on site prior to commencing work and any discrepancies to be advised immediately.


1:50 SCALE BAR
0 0.5 1.0 1.5 2.0 2.5 3.0 3.5 4.0 4.5 5.0 (m)

1:100 SCALE BAR
0 1 2 3 4 5 6 7 8 9 10 (m)


1:200 SCALE BAR
0 2 4 6 8 10 12 14 16 18 20 (m)

1:250 SCALE BAR
0 2.5 5 7.5 10 12.5 15 17.5 20 22.5 25 (m)

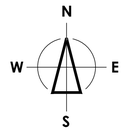


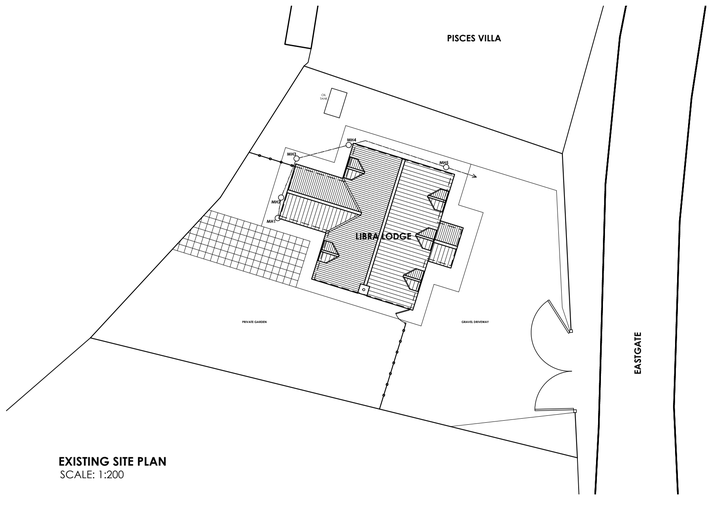


EXISTING SITE PLAN
SCALE: 1:200

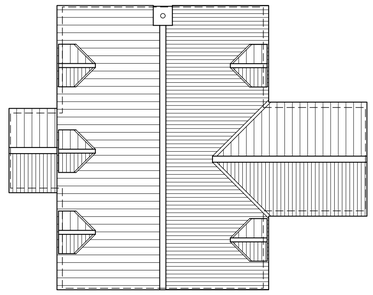

EXISTING ROOF PLAN
SCALE: 1:100

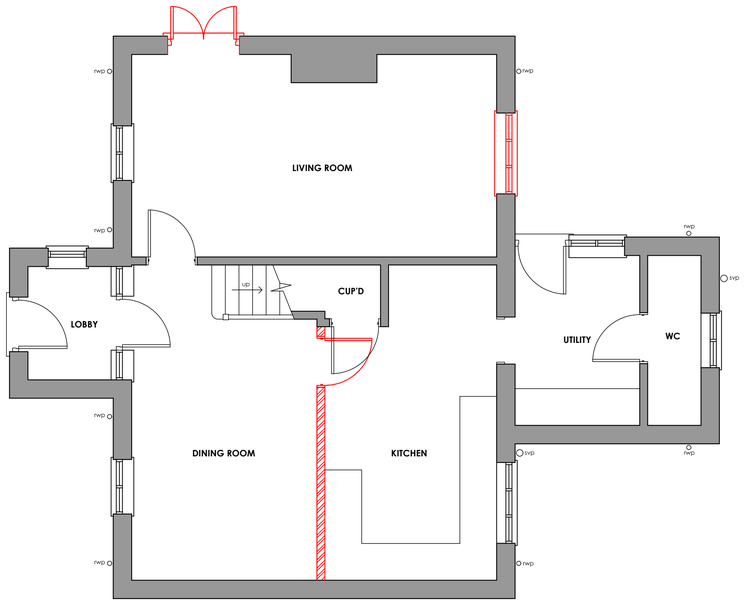

EXISTING GROUND FLOOR PLAN
SCALE: 1:50

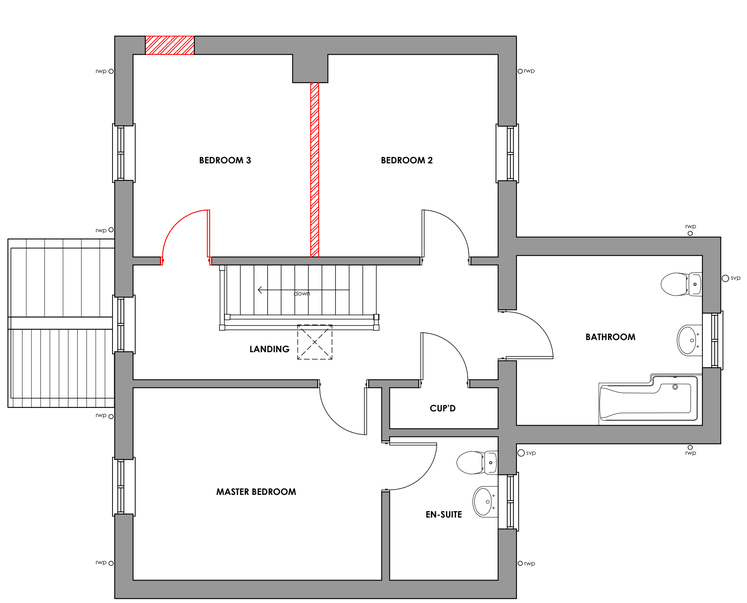

EXISTING FIRST FLOOR PLAN
SCALE: 1:50

*NB: ALL PROPOSED SITE AND FLOOR LEVELS TO MATCH EXISTING LEVEL HEIGHTS
ALL LEVELS ABOVE GROUND LEVEL WILL MATCH EXISTING

no	date	amendment description
-	-	-

Revisions

Drawing Status: BUILDING REGULATIONS

trundley DESIGN SERVICES
www.trundley.com
Salgate Barn
Islington Road
Tilney All Saints
King's Lynn
Norfolk
PE34 4RY
Tel: 01553 617700
Fax: 01553 617874
Email: enquiries@trundley.com

Project Title:

TOBY LLOYD
LIBRA LODGE
EASTGATE
FLEET HARGATE
PE12 8ND

PROPOSED DOUBLE GARAGE
EXTENSION & INTERNAL ALTERATIONS

Drawing Title:

DEMOLITION PLANS, ELEVATIONS,
SITE AND LOCATION PLAN

Scale:	Date:	Drawn:
AS STATED @ A1	JULY 2016	TN / SJK

Drawing Number: 16-P37-BR001 Revision:

Checked by: Date:

If this drawing is unsigned in the check box then the drawing is an unauthorised issue and should not be used for any purposes