


FRONT ELEVATION
SCALE: 1:100

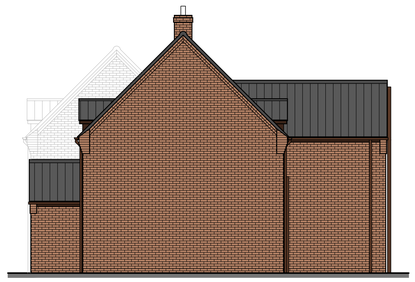

SIDE ELEVATION
SCALE: 1:100



REAR ELEVATION
SCALE: 1:100



SIDE ELEVATION
SCALE: 1:100

Notes:

This document is the property of David Trundley Design Services Ltd and may not be reissued, loaned or copied in part or in whole without written permission © 2016

All dimensions are in millimetres unless stated otherwise.

It is recommended that information is not scaled off this drawing.

This drawing should be read in conjunction with all other relevant information, specifications & schedules.

If this drawing is received electronically it is the recipients responsibility to print the document at the correct scale.


All dimensions to be checked on site prior to commencing work and any discrepancies to be advised immediately.

1:50 SCALE BAR
0 0.5 1.0 1.5 2.0 2.5 3.0 3.5 4.0 4.5 5.0 (m)


1:100 SCALE BAR
0 1 2 3 4 5 6 7 8 9 10 (m)

1:200 SCALE BAR
0 2 4 6 8 10 12 14 16 18 20 (m)


*NB: ALL PROPOSED SITE AND FLOOR LEVELS TO MATCH EXISTING LEVEL HEIGHTS
ALL LEVELS ABOVE GROUND LEVEL WILL MATCH EXISTING

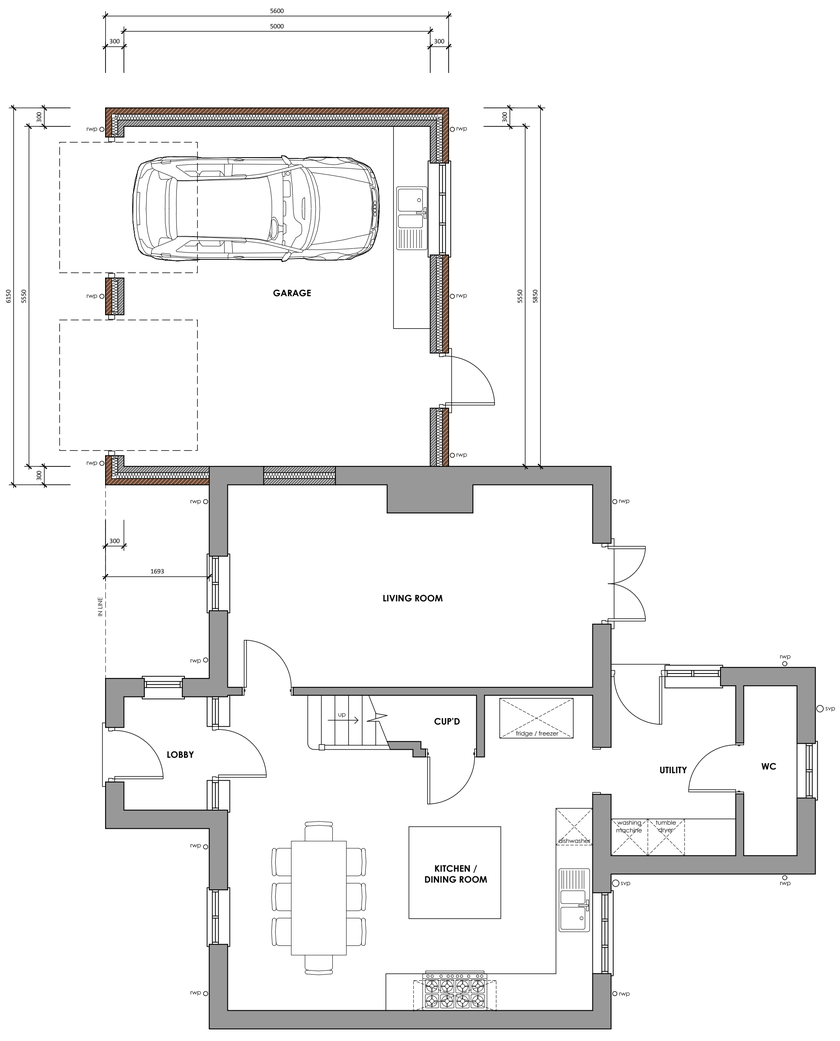


PROPOSED GROUND FLOOR PLAN
SCALE: 1:50

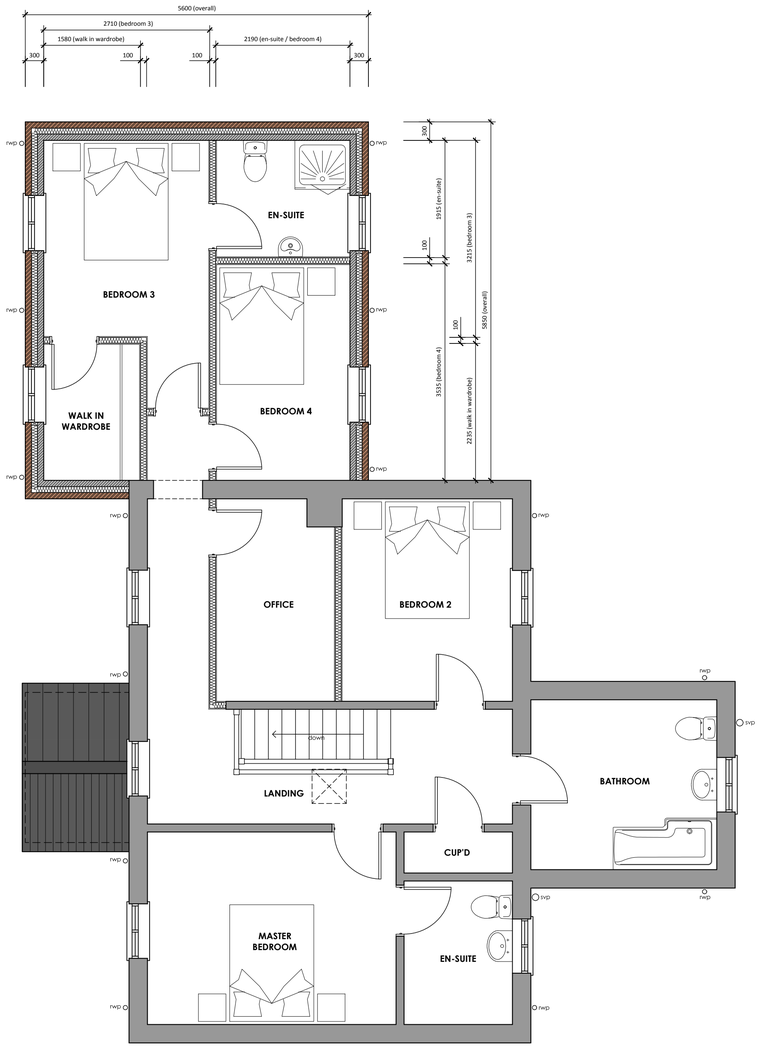

PROPOSED FIRST FLOOR PLAN
SCALE: 1:50

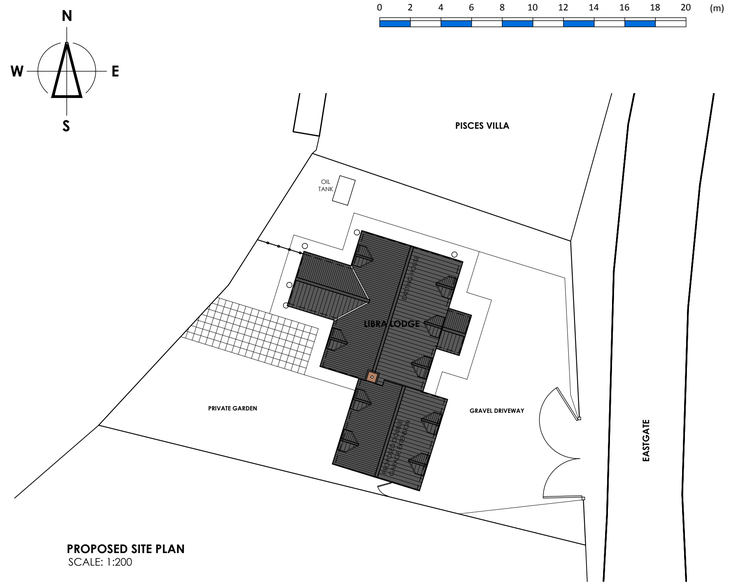

PROPOSED SITE PLAN
SCALE: 1:200

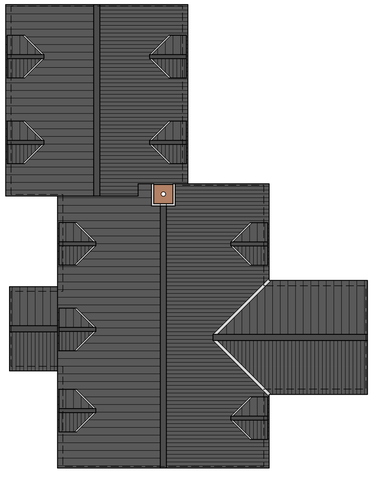

PROPOSED ROOF PLAN
SCALE: 1:100

-	-	-
no	date	amendment description

Revisions

Drawing Status: PLANNING

trundley
DESIGN SERVICES
www.trundley.com

Salgate Barn
Islington Road
Tilney All Saints
King's Lynn
Norfolk
PE34 4RY
Tel: 01553 617700
Fax: 01553 617874
Email: enquiries@trundley.com

Project Title:

TOBY LLOYD
LIBRA LODGE
EASTGATE
FLEET HARGATE
PE12 8ND

PROPOSED DOUBLE GARAGE
EXTENSION & INTERNAL ALTERATIONS

Drawing Title:

PROPOSED PLANS, ELEVATIONS AND SITE PLAN

Scale:	Date:	Drawn:
AS STATED @ A1	JUNE 2016	TN

Drawing Number: 16-P37-PL002

Revision:

Checked by: Date:

If this drawing is unsigned in the check box then the drawing is an unauthorised issue and should not be used for any purposes