

© Design Copyright reserved. Written consent must be obtained before copying or reproducing this drawing. Do not scale this drawing, use figured dimensions only. Contractors are responsible for taking and checking site dimensions. Any discrepancy must be reported to the Architectural Technologist immediately.

LEGEND / NOTES COLUMN :


REV. A	16/11/04	Amendments as per clients request
REV. B	19/11/04	Amendments as per clients request
REV. C	11/03/05	Revised scheme to re-submit for planning
REV. D	09/05/05	Revised scheme as per planning instructions

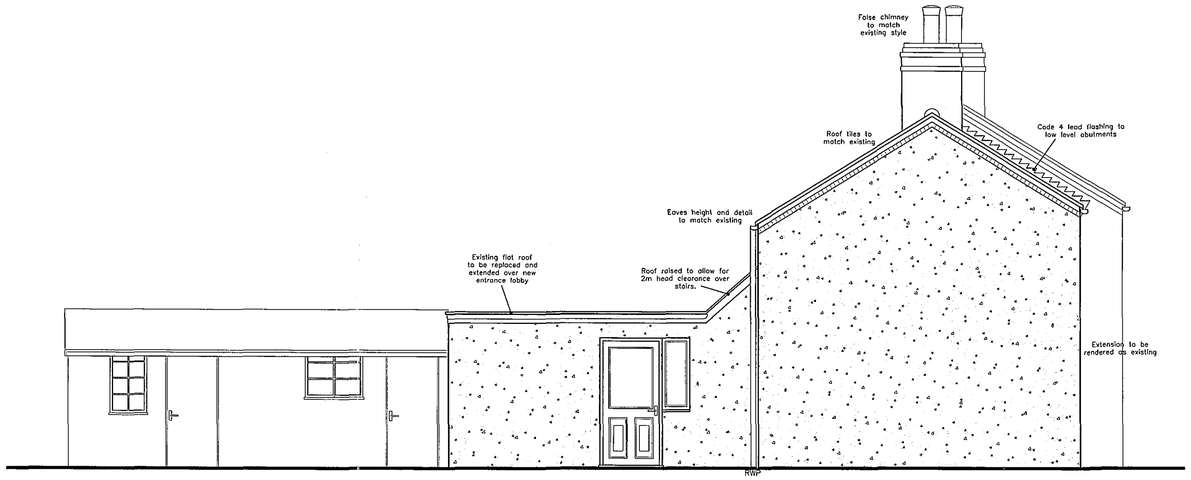


SIDE ELEVATION
SCALE 1:50

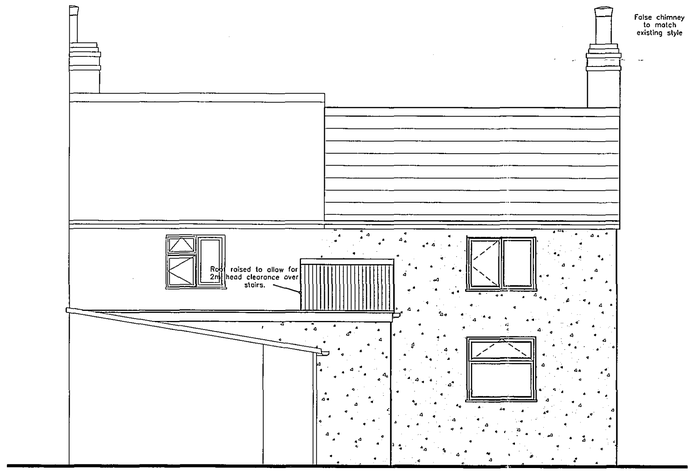

REAR ELEVATION
SCALE 1:50

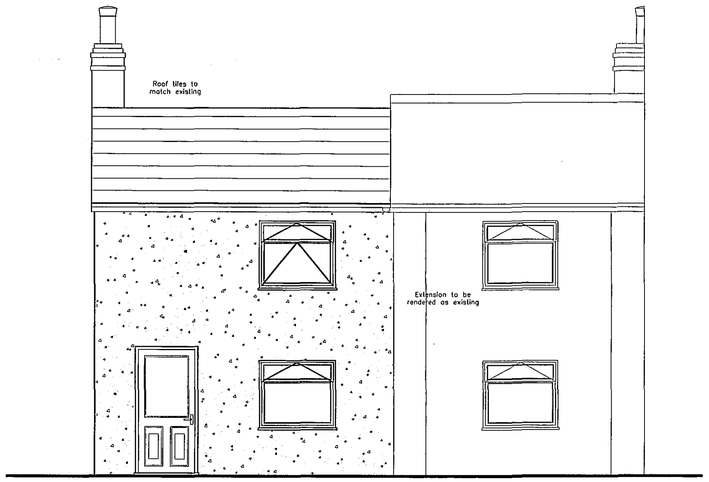

FRONT ELEVATION
SCALE 1:50

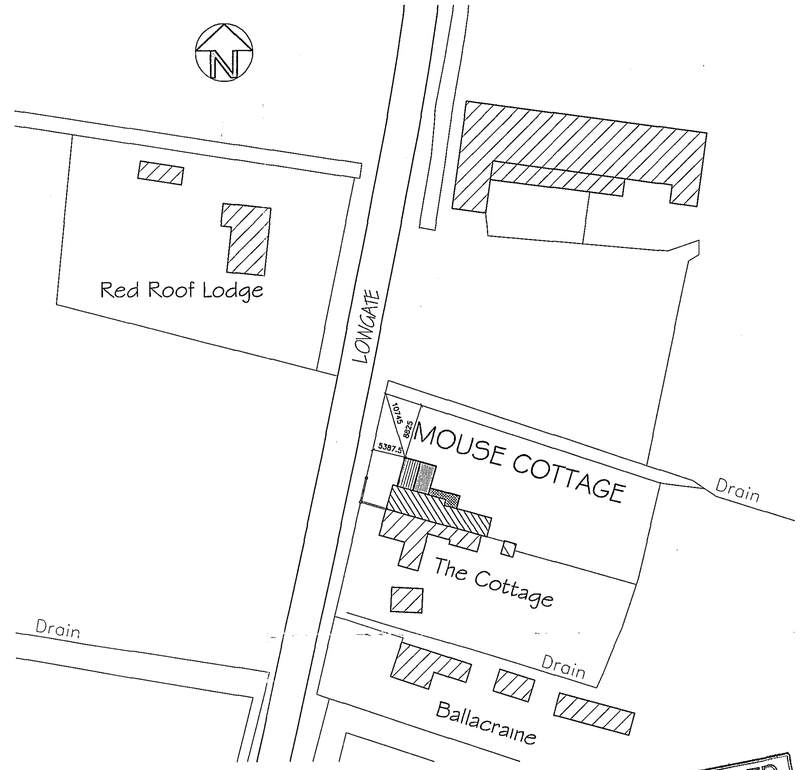

BLOCK PLAN
SCALE 1:500

DETERMINED PLAN

SHDC
Planning & Development
12 MAY 2005
Ref: 0629/05

NEIL DOWLMAN Architecture
Neil Dowlman Architecture Ltd
14 Main Ridge West
Boston, Lincs PE21 6QQ
Tel: 01205 357272 Fax: 01205 351115
Email: boston@neildowlman-architecture.co.uk
Members of The Royal Institute of British Architects
Members of British Institute of Architectural Technologists
Corporate Building Engineer
Chartered Architects * Architectural Technologists
Designers * Building Engineers * Project Managers
Planning Supervisors * Party wall Surveyors * Access Consultants
Offices also at Alford & Grantham
www.neildowlman-architecture.co.uk

Client	Scale
Mr. Bilcock	1:50 1:500
Project	Date
Mouse Cottage	Nov '04'
Lowgate	Drawn by:
Fleet Hargate	AF
Lincolnshire.	Drawing No.
	B1476-02
Title	Revision
Proposed Elevations and Block Plan	D

A1