

©Design Copyright reserved. Written consent must be obtained before copying or reproducing this drawing. Do not scale from this drawing, use dimensioned figures only. Contractors are responsible for taking and checking site dimensions. Any discrepancy must be reported to the designer immediately.

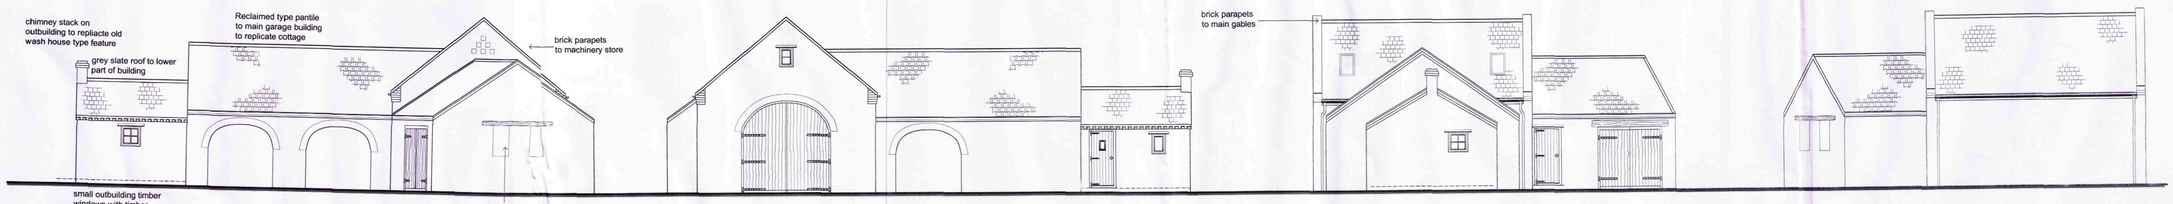

Front Elevation | *Rear Elevation* | *Side Elevation - facing cottage* | *Side Elevation*

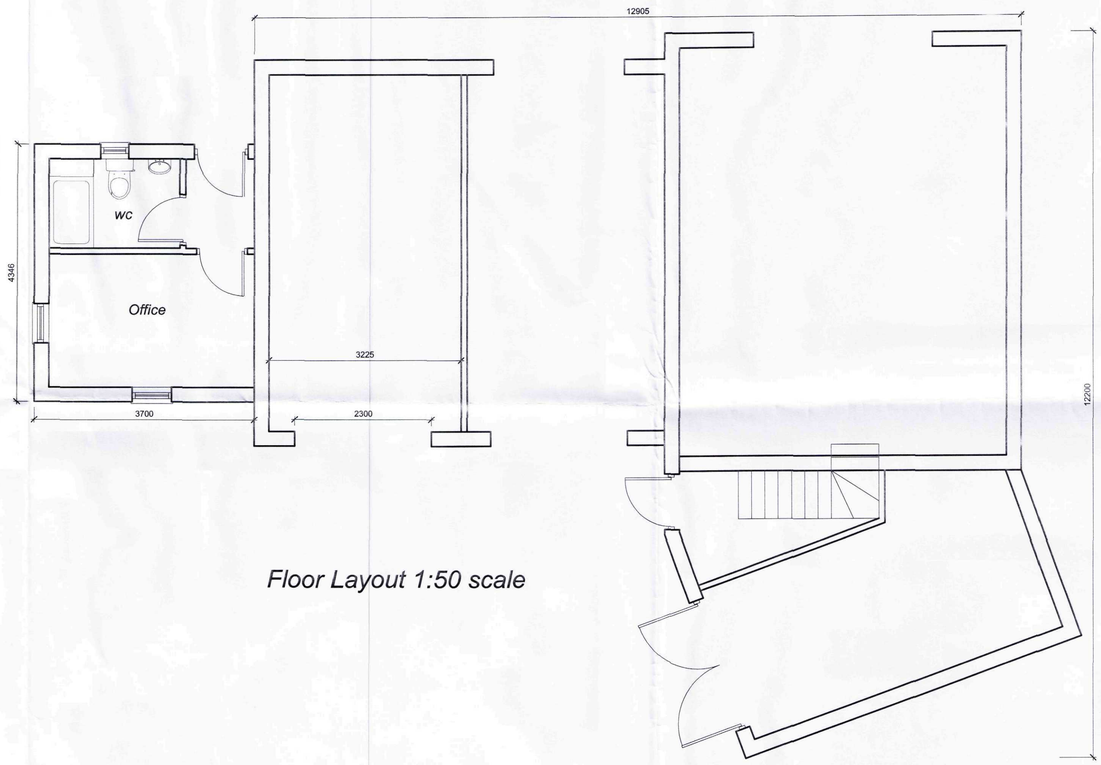

Floor Layout 1:50 scale



Scene from proposed site access

SHDC
Planning & Development
15 AUG 2011
Ref: 0630-11

Rev.		Date

Scale
1:50 & 1:100 @ A1
1:100 & 1:200 @ A3

Project
Proposed Replacement Dwelling,
To replace 'Seajoy'
Haycroft Lane
Fleet, Holbeach
Lincs

Date
September 2010

Drawing No.
P004/10

Revision

Title
Garage Floor Plans & Elevations
& Scene from Proposed Access

A1