CONTRACTOR TO CHECK ALL DIMENSIONS ON SITE BEFORE WORK COMMENCES.

revision	date	init.	revision details

PODDINGTONS

Architectural Design Consultants

44 Double Street, Spalding, Lincs. PE11 2AB
Tel: 01775 761856 & 768296. Fax: 01775 710218

SOUTH HOLLAND DC
HOUSING & PLANNING
1999
69/99


project

R J WILSON ELECTRICAL LTD
WASHWAY ROAD (A17),
FLEET, HOLBEACH,
LINCS.


drawing

scale	drawing no.
1-100	2861-3
date: JULY 99	drawn / checked


DETERMINED
PLAN

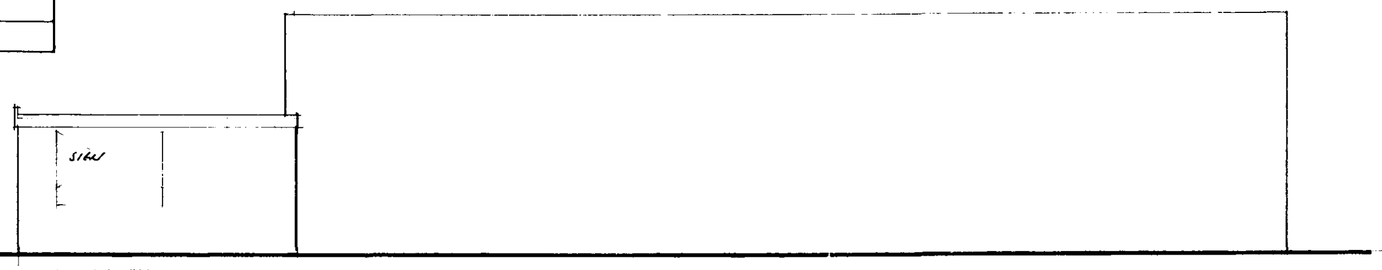


EAST EXISTING

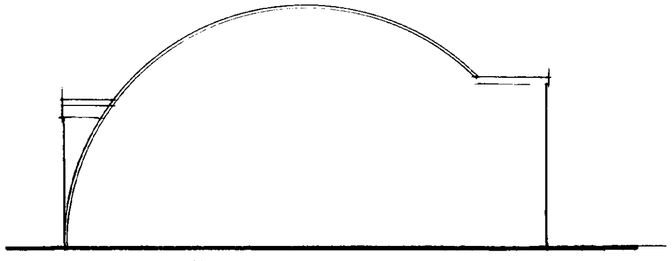


NORTH EXISTING

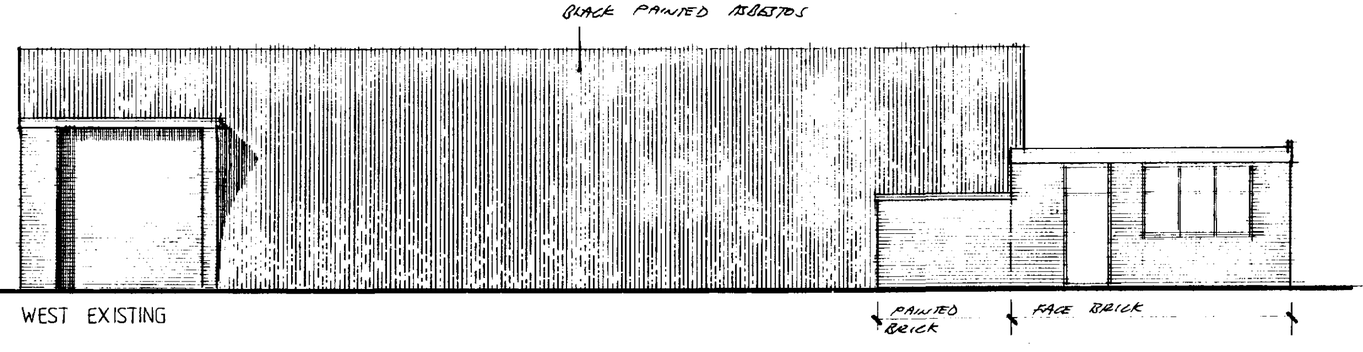


WEST EXISTING

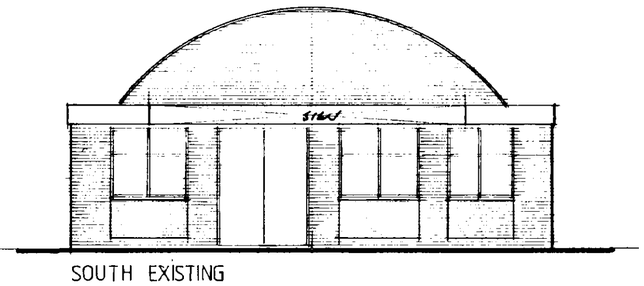

SOUTH EXISTING

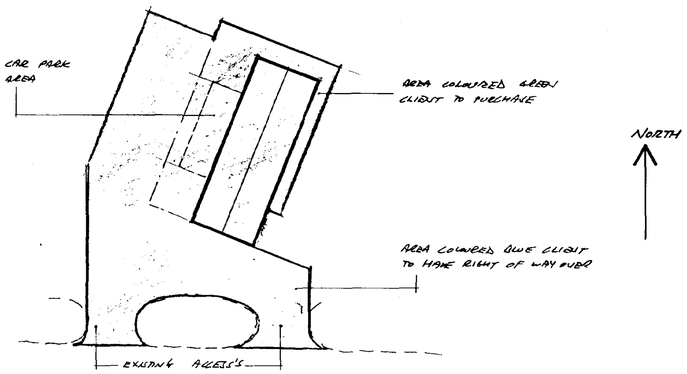

SITE PLAN scale 1-500

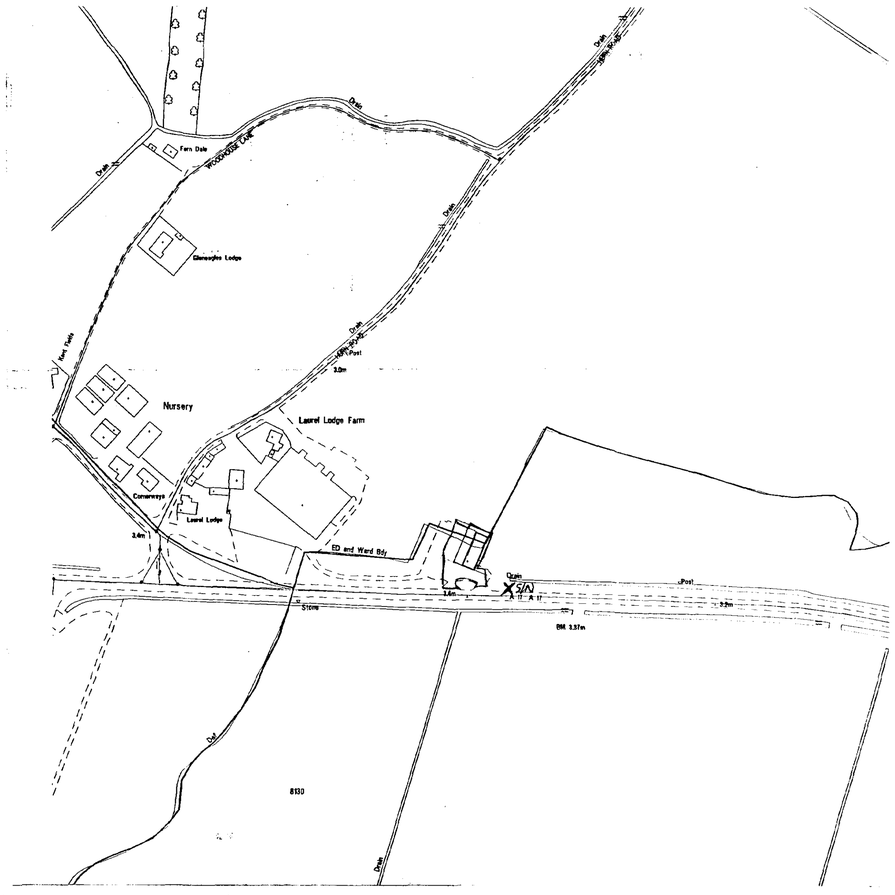

LOCATION PLAN scale 1-2500


3 NO PROPOSED SIGNS
1 ON EAST ELEVATION
" "WEST "
" " SOUTH "
THESE TO FORM SEPERATE APPLICATION.

GOOSEWING GREY HPS200 CLADDING TO ROOF

GREY PVC GUTTER & DOWNPIPES ON PVC FASCIA.

RED STOCK FACING BRICK TO BE AGREED. BLUE ENGINEERING BRICK DPC & COURSE COURSING.

WHITE PVC WINDOWS WITH BUILT IN SECURITY SHUTTERS.
GALVANISED ROLLER SHUTTER VEHICULAR DOORS
STEEL PERSONNEL DOORS

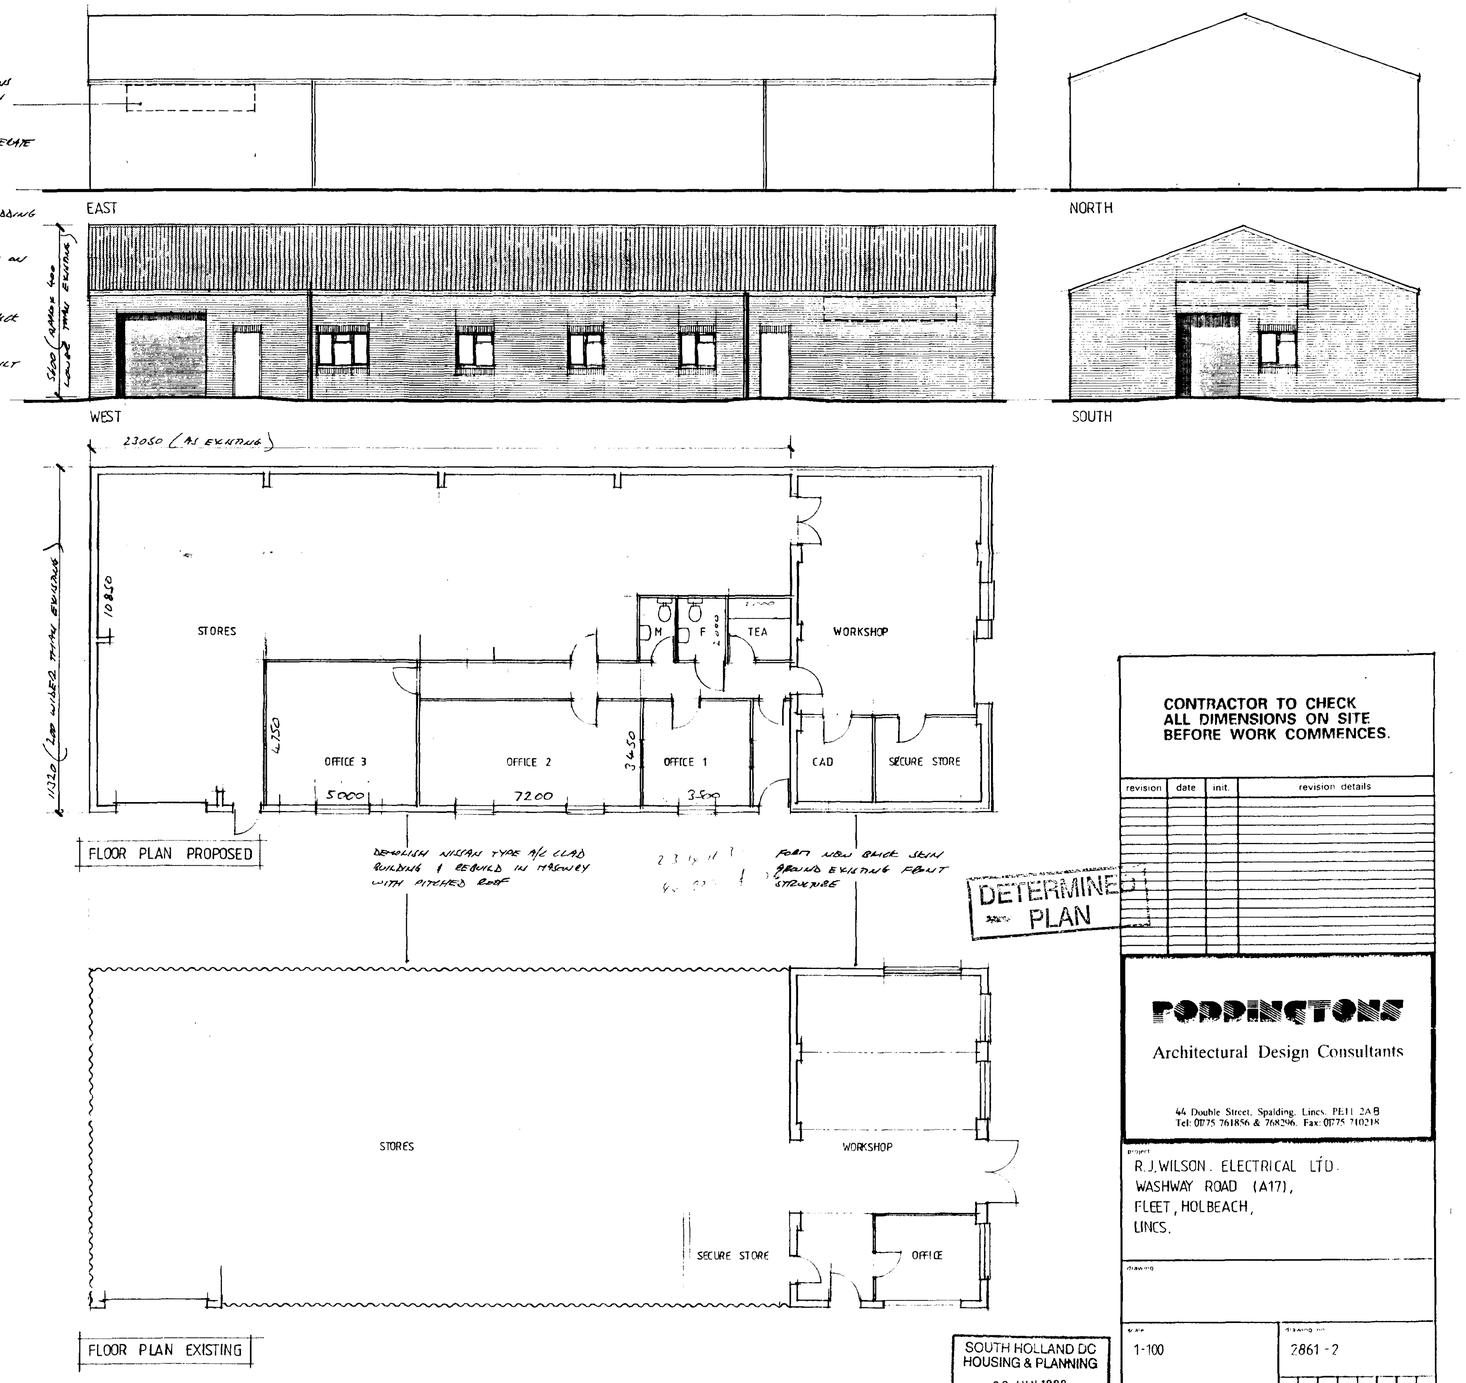

FLOOR PLAN PROPOSED

FLOOR PLAN EXISTING

DETERMINED PLAN

SOUTH HOLLAND DC
HOUSING & PLANNING
29 JUN 1999
Ref: 0634/99

CONTRACTOR TO CHECK ALL DIMENSIONS ON SITE BEFORE WORK COMMENCES.

revision	date	init.	revision details

PODDINGTONS
Architectural Design Consultants
44 Double Street, Spalding, Lincs. PE11 2AB
Tel: 01775 761856 & 768296. Fax: 01775 710218

project
R.J.WILSON. ELECTRICAL LTD.
WASHWAY ROAD (A17),
FLEET, HOLBEACH,
LINCS.

drawing

scale	drawing no.
1-100	2861-2