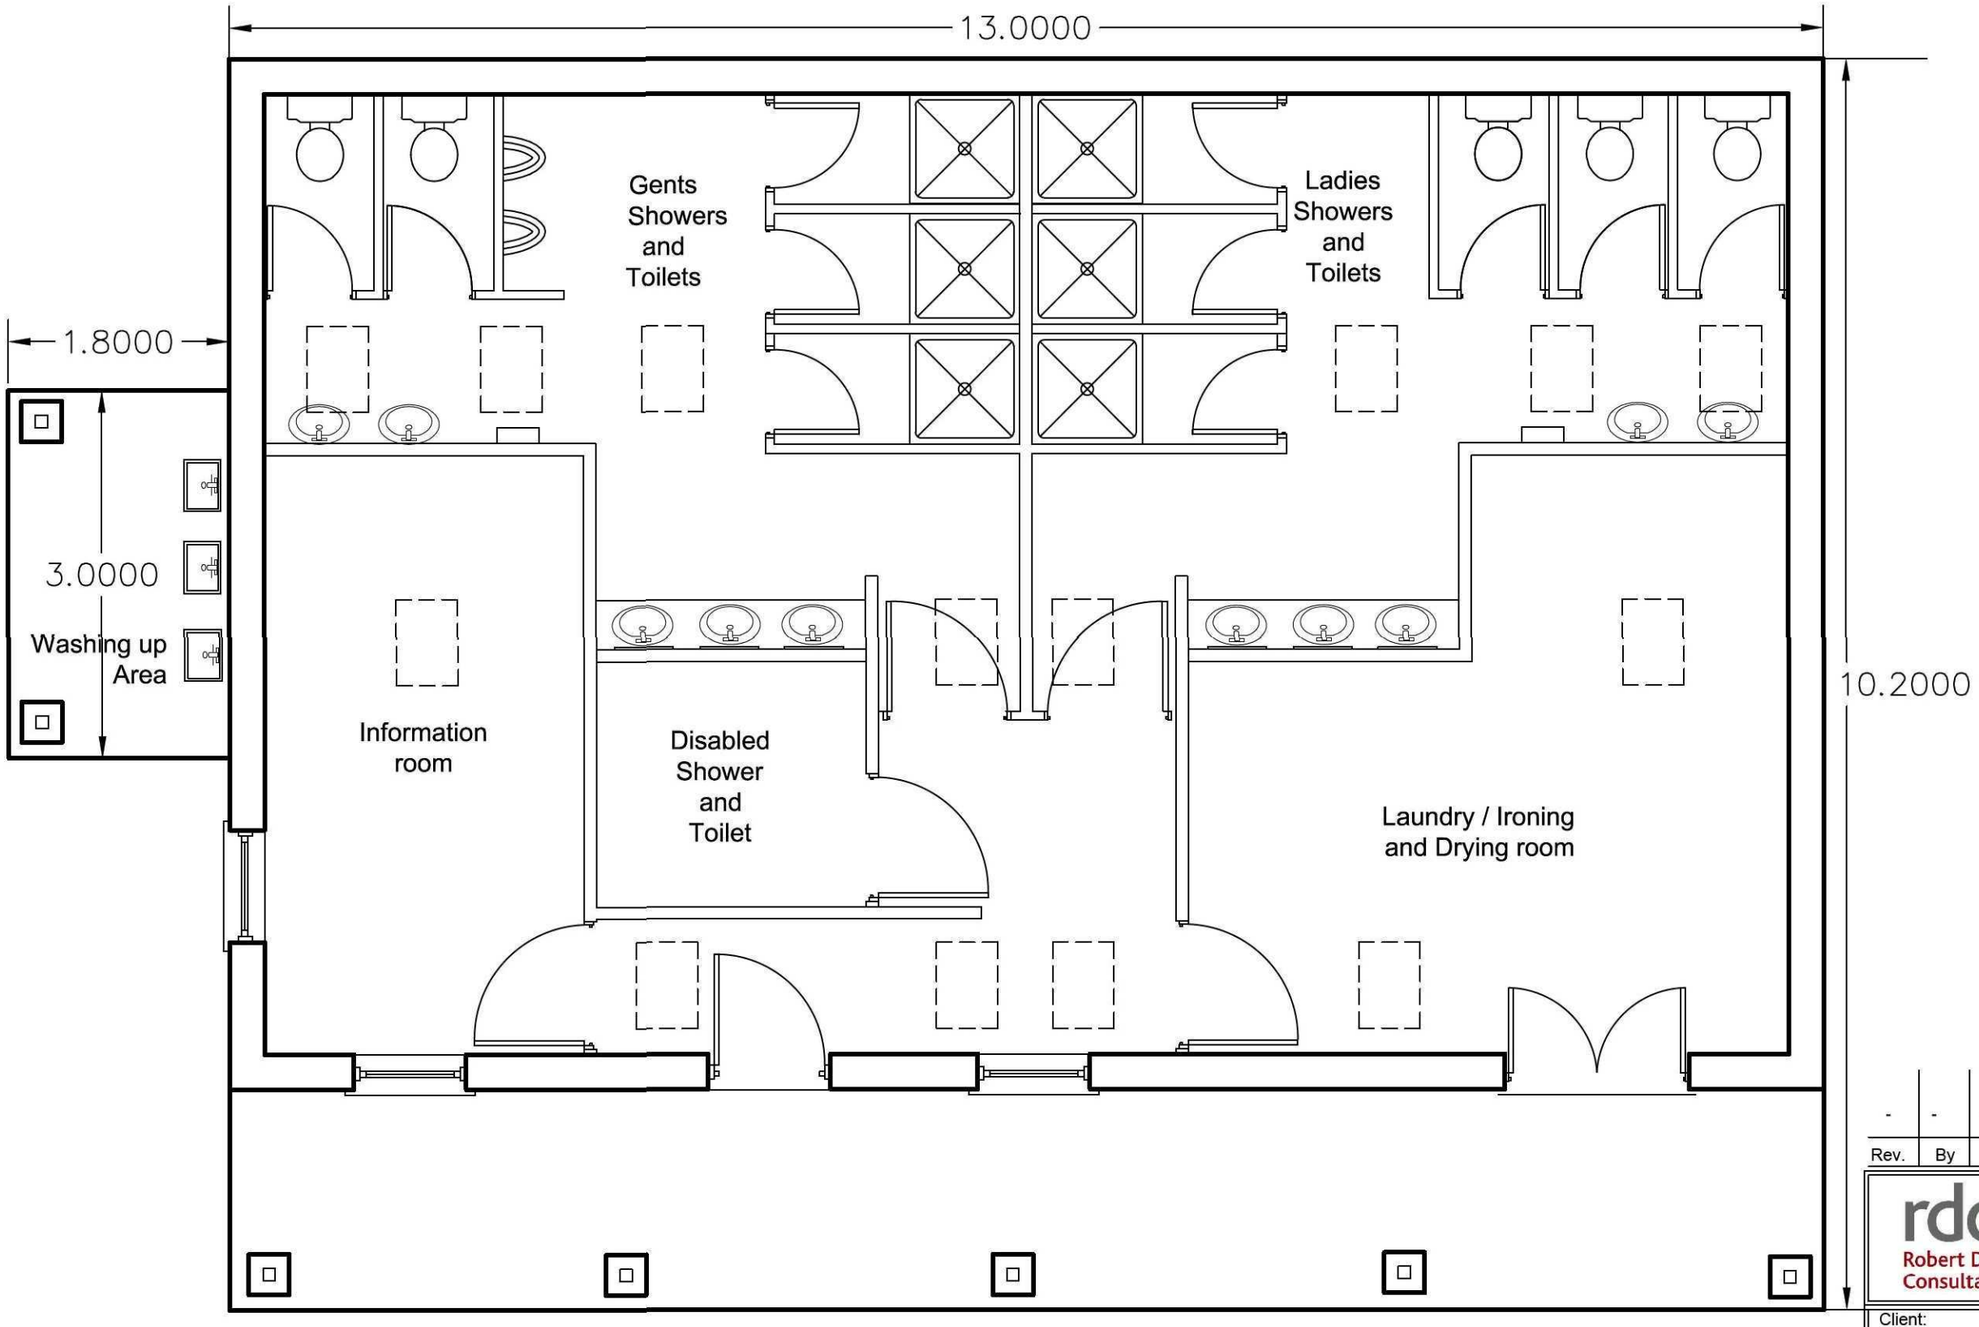


0 1 2 3 4 5

Scale in Metres

Floor Plan

Rev.	By	Notes	Date
-	-	-	-

rdc Robert Doughty Consultancy
32 High Street, Helpringham
Sleaford, Lincolnshire NG34 ORA
Tel: 01529 421646
Fax: 01529 421358
Email: admin@rdc-landplan.co.uk
Web: www.rdc-landplan.co.uk

Client: MR & MRS PICKETT

Project: Touring Caravan Park, Fleet Hargate.

Drawing title: Proposed Amenity Building- Floor Plan

Drawing No.	Rev.	Drawn
1008 / 01 / FP01		GJ
Scale	**Date**	**Checked**
1:50 @ A3	18 / 08 / 2011	

All measurements should be checked against on site conditions and any discrepancies should be brought to the attention of the Robert Doughty Consultancy.