



FRONT ELEVATION

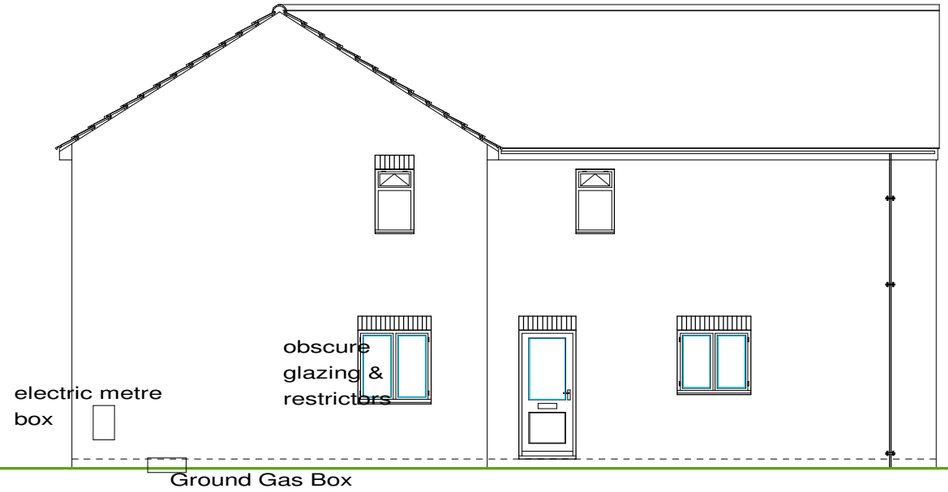


SIDE ELEVATION

0 6

Scale 1-100

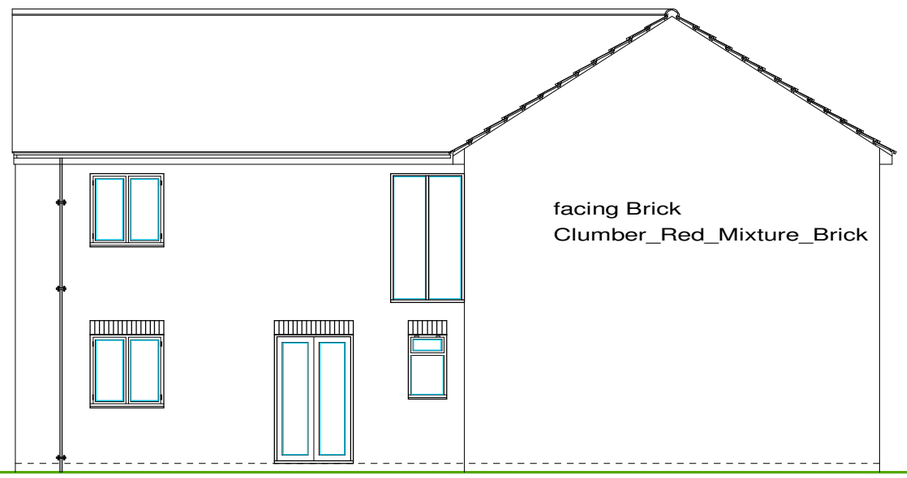

SIDE ELEVATION

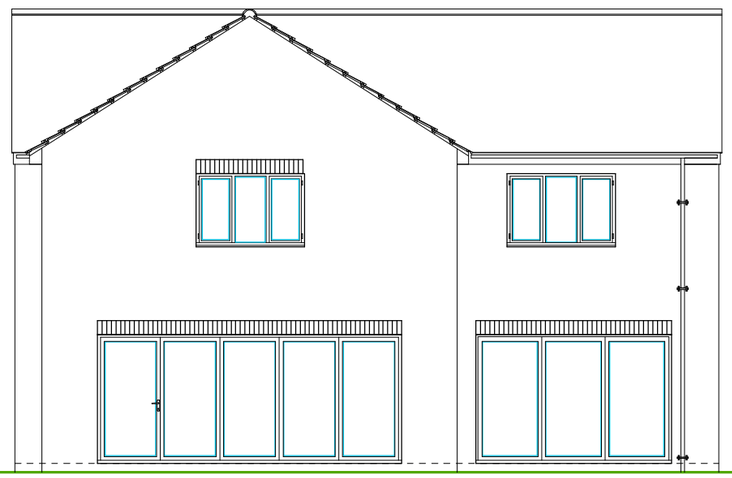

REAR ELEVATION

Rev B Nov 2020 details as requested by SHDC
Rev A Sept 2020 Dwelling repositioned to suit PO @SHDC

PROJECT
Proposed Housing Development at
37 Fleet Road Fleet PE12 8 LA

For GEM MIX Mr M Ash

DRAWING TITLE.
PROPOSED ELEVATIONS

SCALE 1:100

DATE AUG 2020 | DRAWN BY. S.Andrews

JOB No.	PLOT No.	SHEET	REV
SA/MA/04/20		SA PP002	B

Tel: M: 07713003441
E:shayne@designandarchitectureltd.co.uk
ShayneAndrews@DesignAndArchitectureLtd.co.uk
Registered address:10a High Street, Market Deeping, PE6 8EB