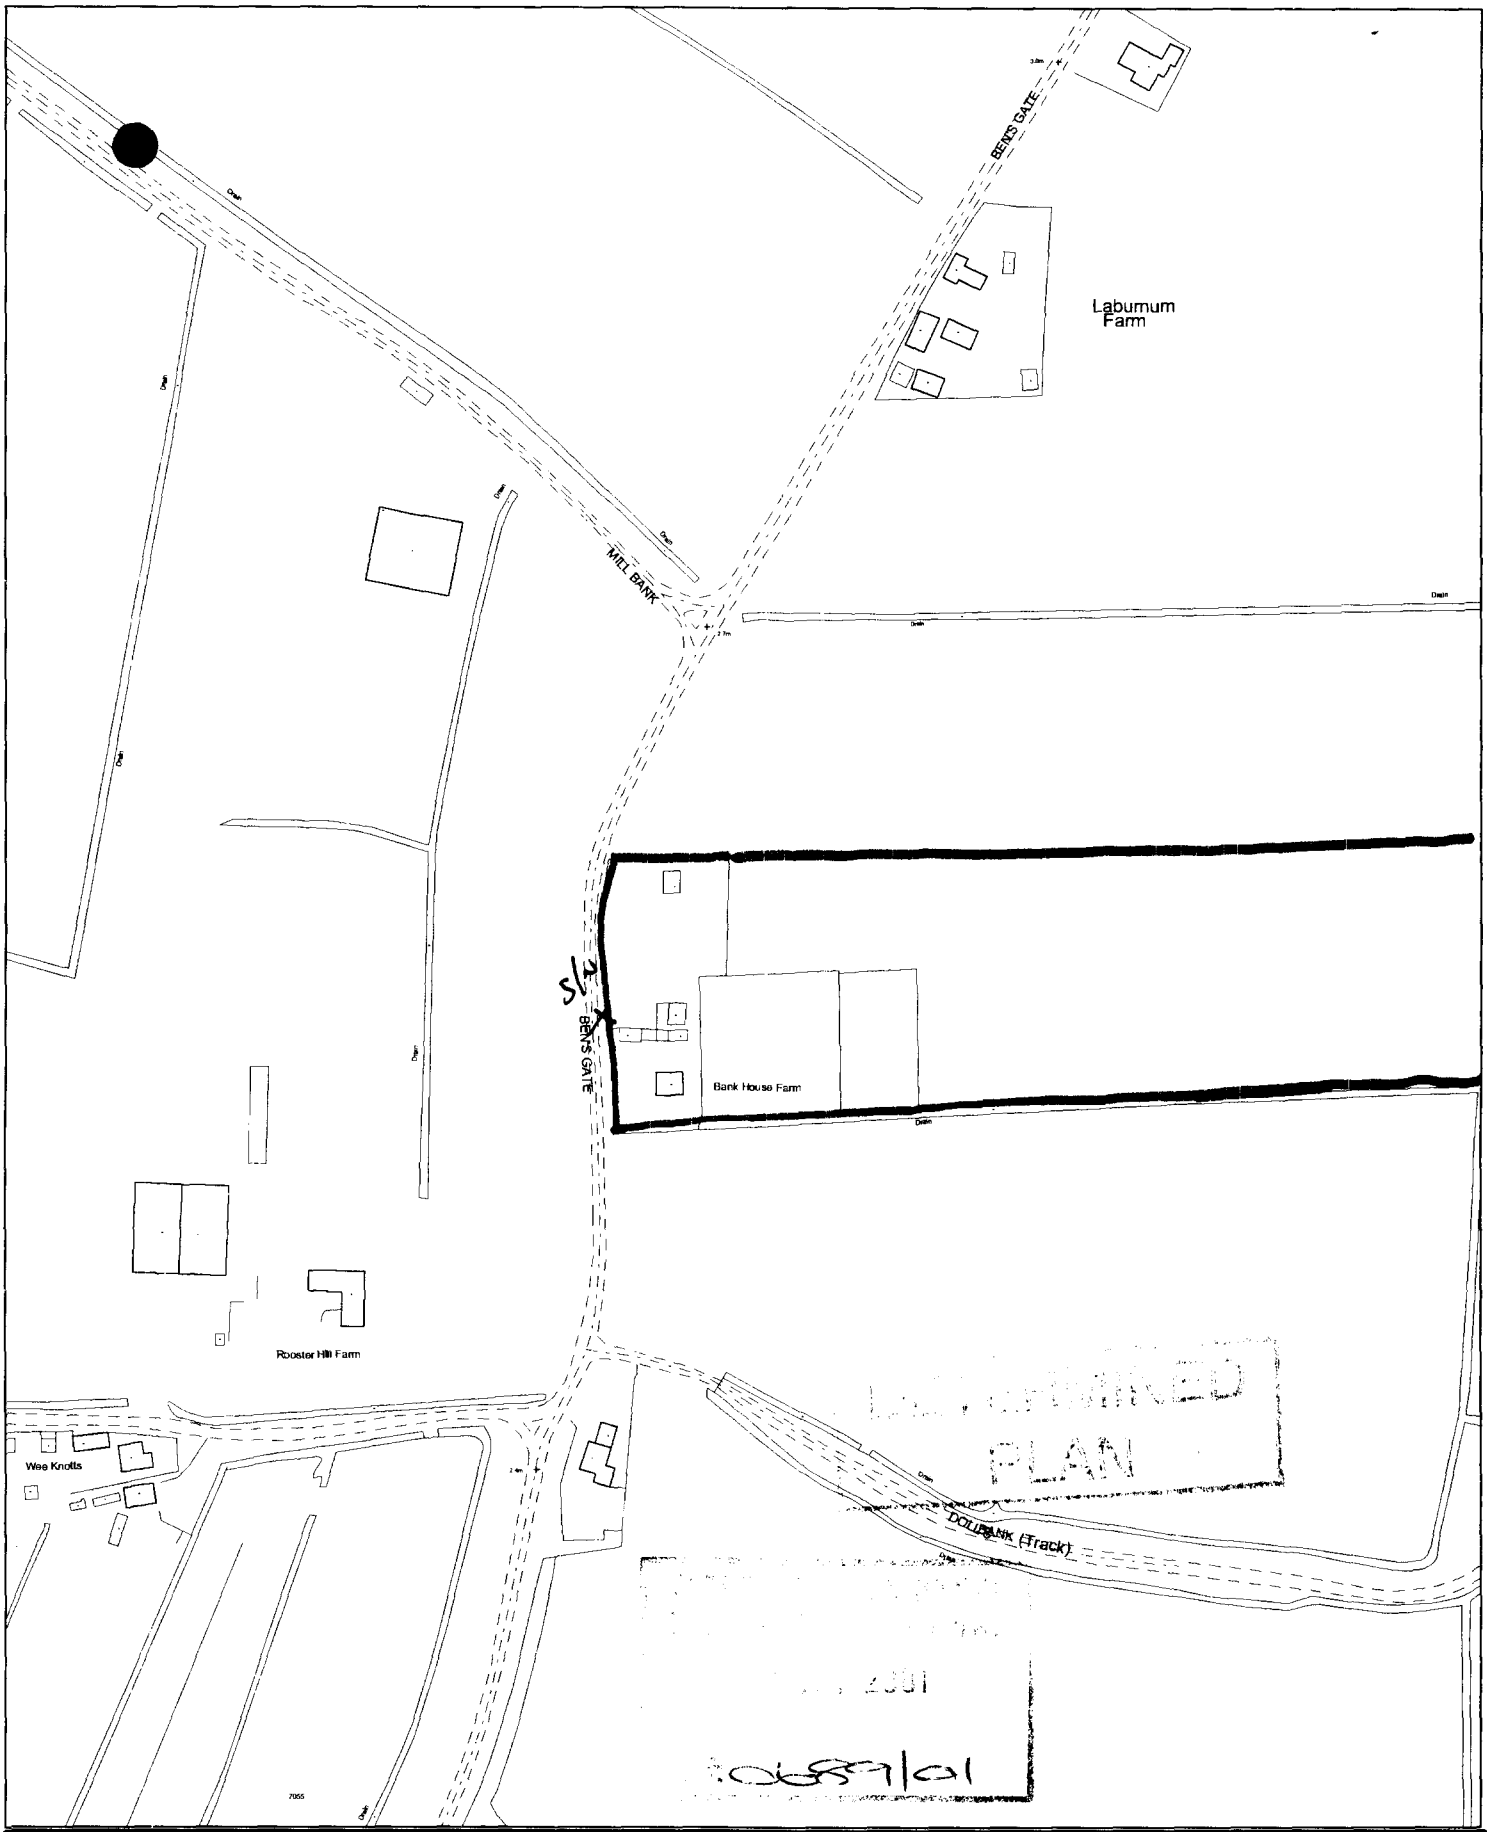



[redacted]

This copy has been produced specifically for the map return scheme purposes only. No further copies may be made.


Scale: 1:2500

Council Offices, Priory Road, Spalding, Lincolnshire PE11 2XE


This map is reproduced from Ordnance Survey material with permission of Ordnance Survey on behalf of Her Majesty's Stationery Office (c) Crown copyright. Unauthorised reproduction infringes Crown copyright and may lead to prosecution or civil proceedings. South Holland District Council LA079413 2001

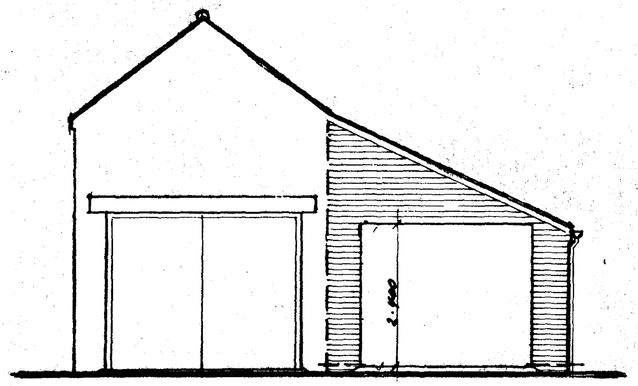


Side elevation.

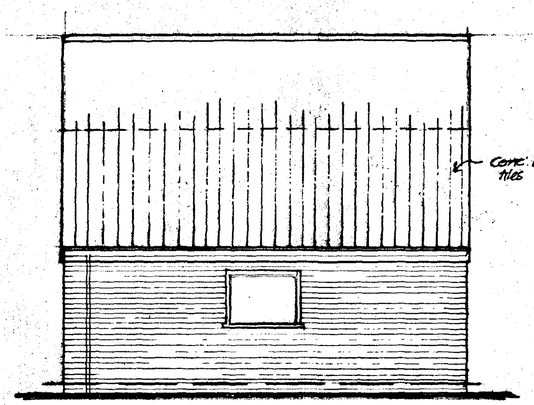


Rear elevation.

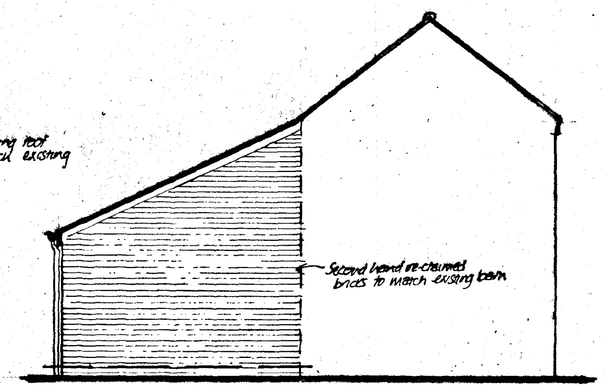


Side elevation.

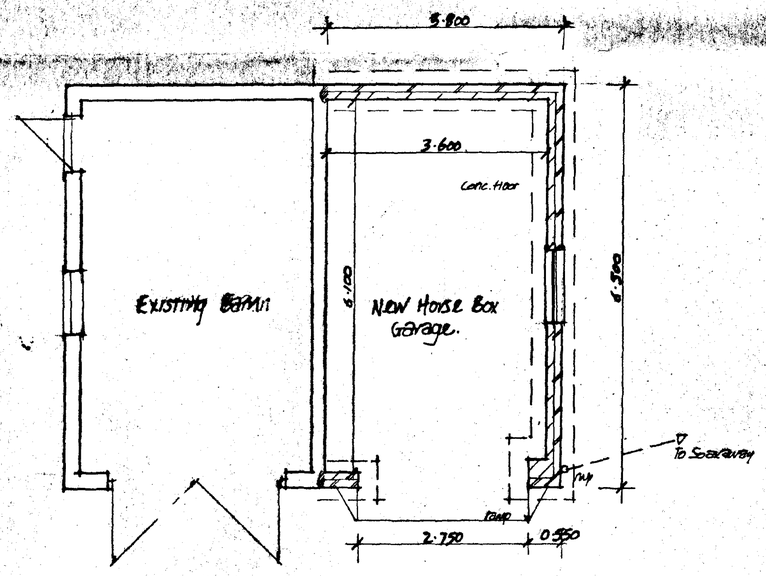

Plan Layout as Proposed.

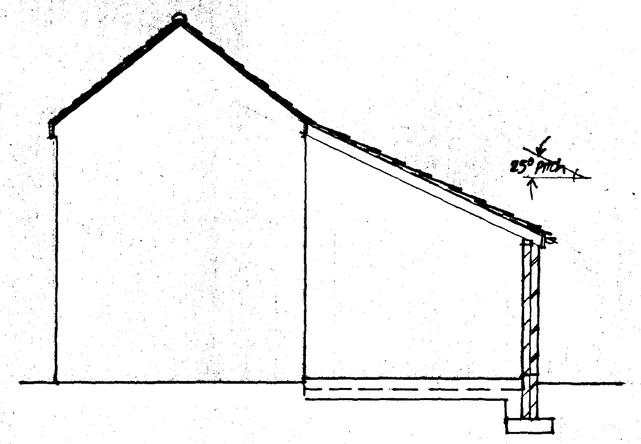

Typical Section.

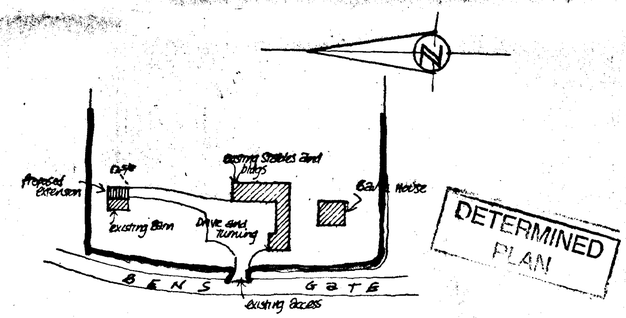

Site Plan Layout
Scale 1:500

Project: Proposed Horse Box Garage extension to existing Barn.
Bank House. Bens Gate.
Fleet Fen. Lincolnshire.

Clients: Mrs S. M. James.

Scale 1:50. Date: May 2001.

DETERMINED PLAN

SOUTH HOLLAND DC
HOUSING & PLANNING
06 JUN 2001
Ref: 0589/01