
THIS IS A CAD DRAWING – HAND AMENDMENTS SHOULD BE CARRIED OUT IN ACCORDANCE WITH Q.A. PROCEDURES

DO NOT SCALE

ATKINS

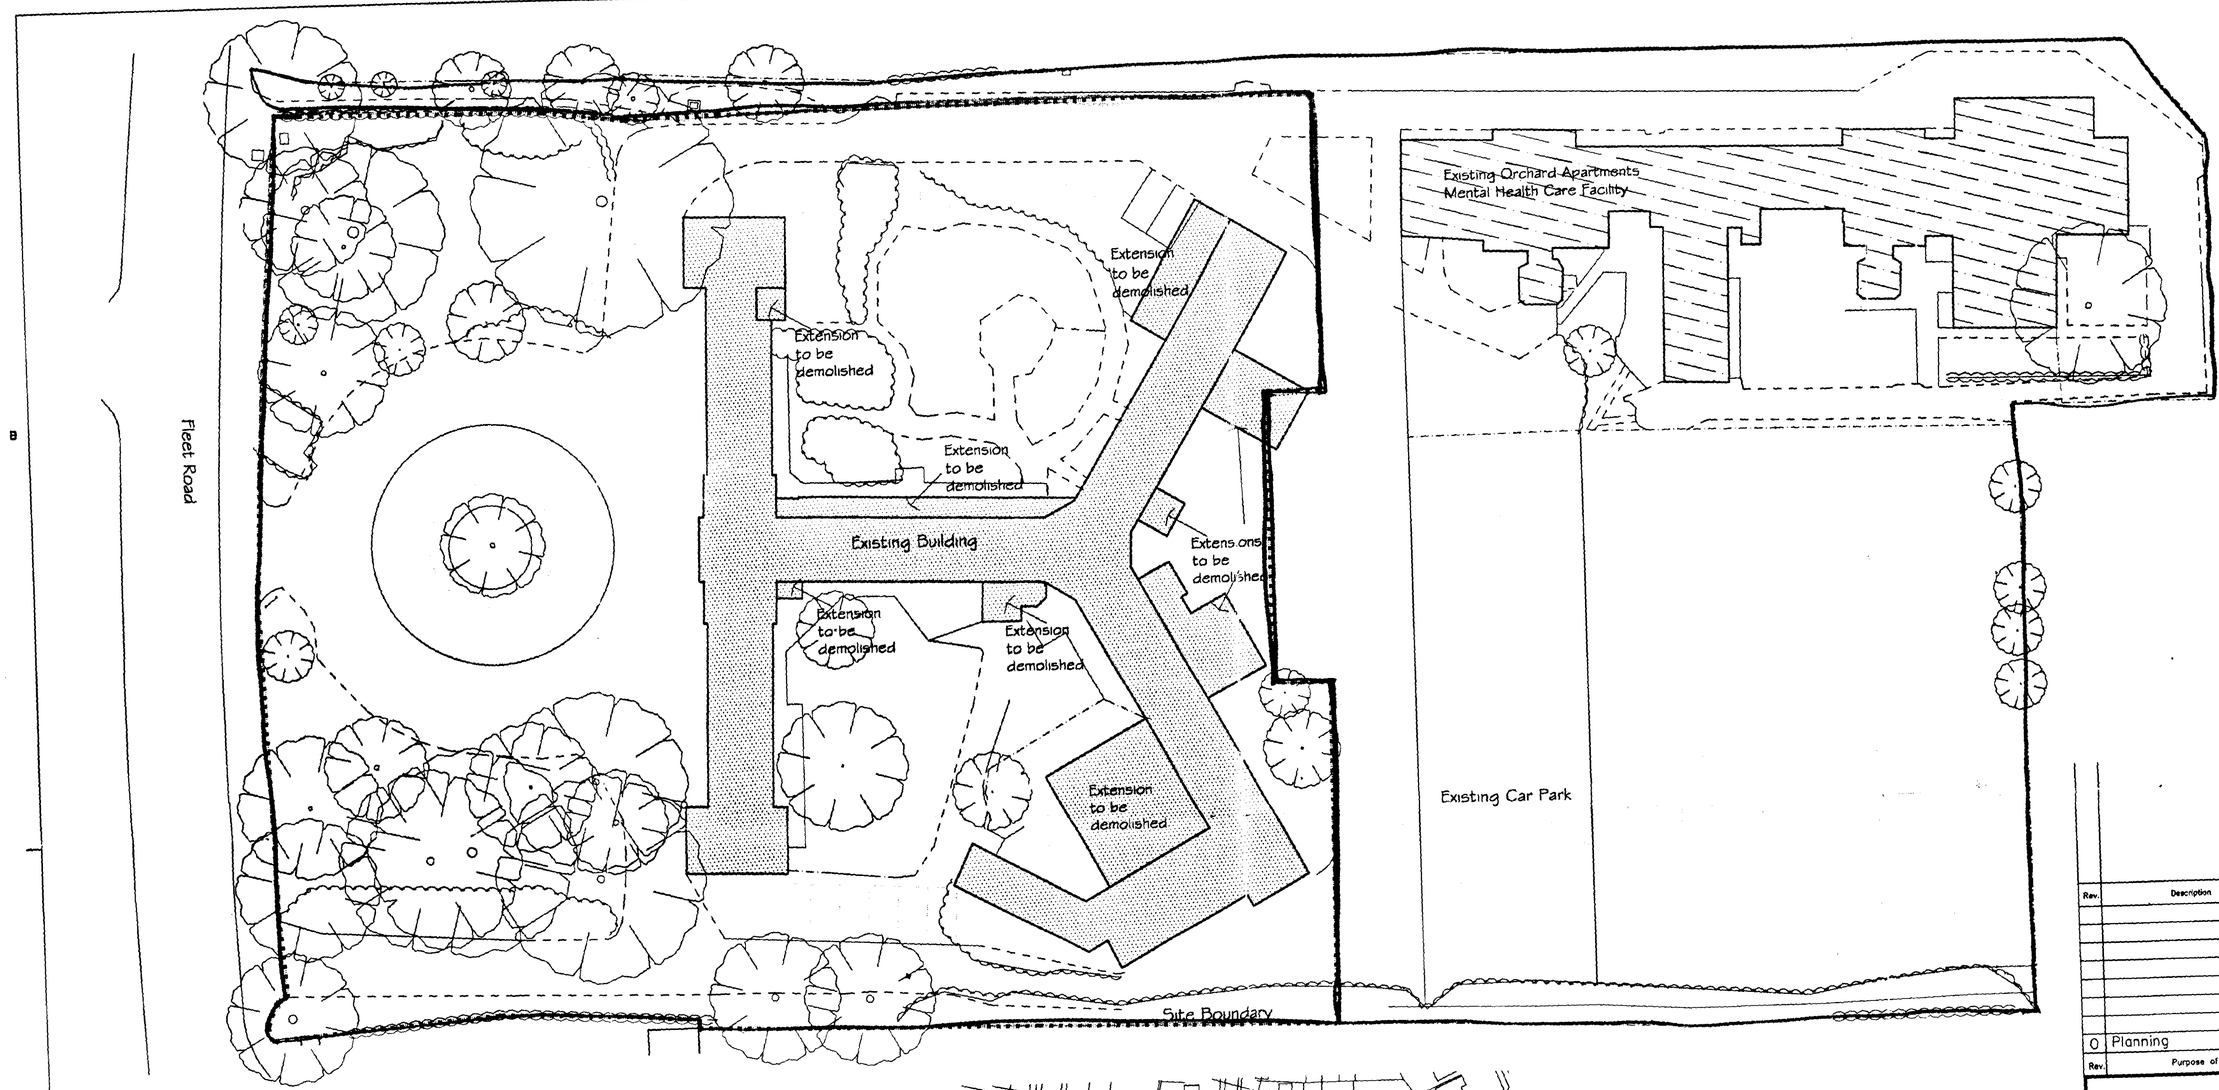

SITE PLAN 1:250



SHDC
Planning & Development
05 JUN 2003
Ref 0026/03

SUPERSEDED

Rev.	Description	By	Date	Chk'd	Auth
0	Planning		30/5/3	MP	

Rev.	Purpose of issue	Date	Authorised

ATKINS ©
Design, Environment & Engineering
160 Aztec West
Almondsbury
Bristol BS32 4TU
Tel. 01454 201400 / Fax. 01454 201568

Client
CRAEGMOOR HOMES LTD

Project
Change of Use
Holbeach House, Holbeach
Lincolnshire

Title
INDICATIVE SITE PLAN
Existing Site and Location Plans


A1

Original Scale	Drawn	Checked	Authorised
Var	M.H. Date 30.05.03	M.P. Date 30.05.03	M.P. Date 30.05.03

THIS IS A CAD DRAWING – HAND AMENDMENTS SHOULD BE CARRIED OUT IN ACCORDANCE WITH Q.A. PROCEDURES

DO NOT SCALE

ATKINS

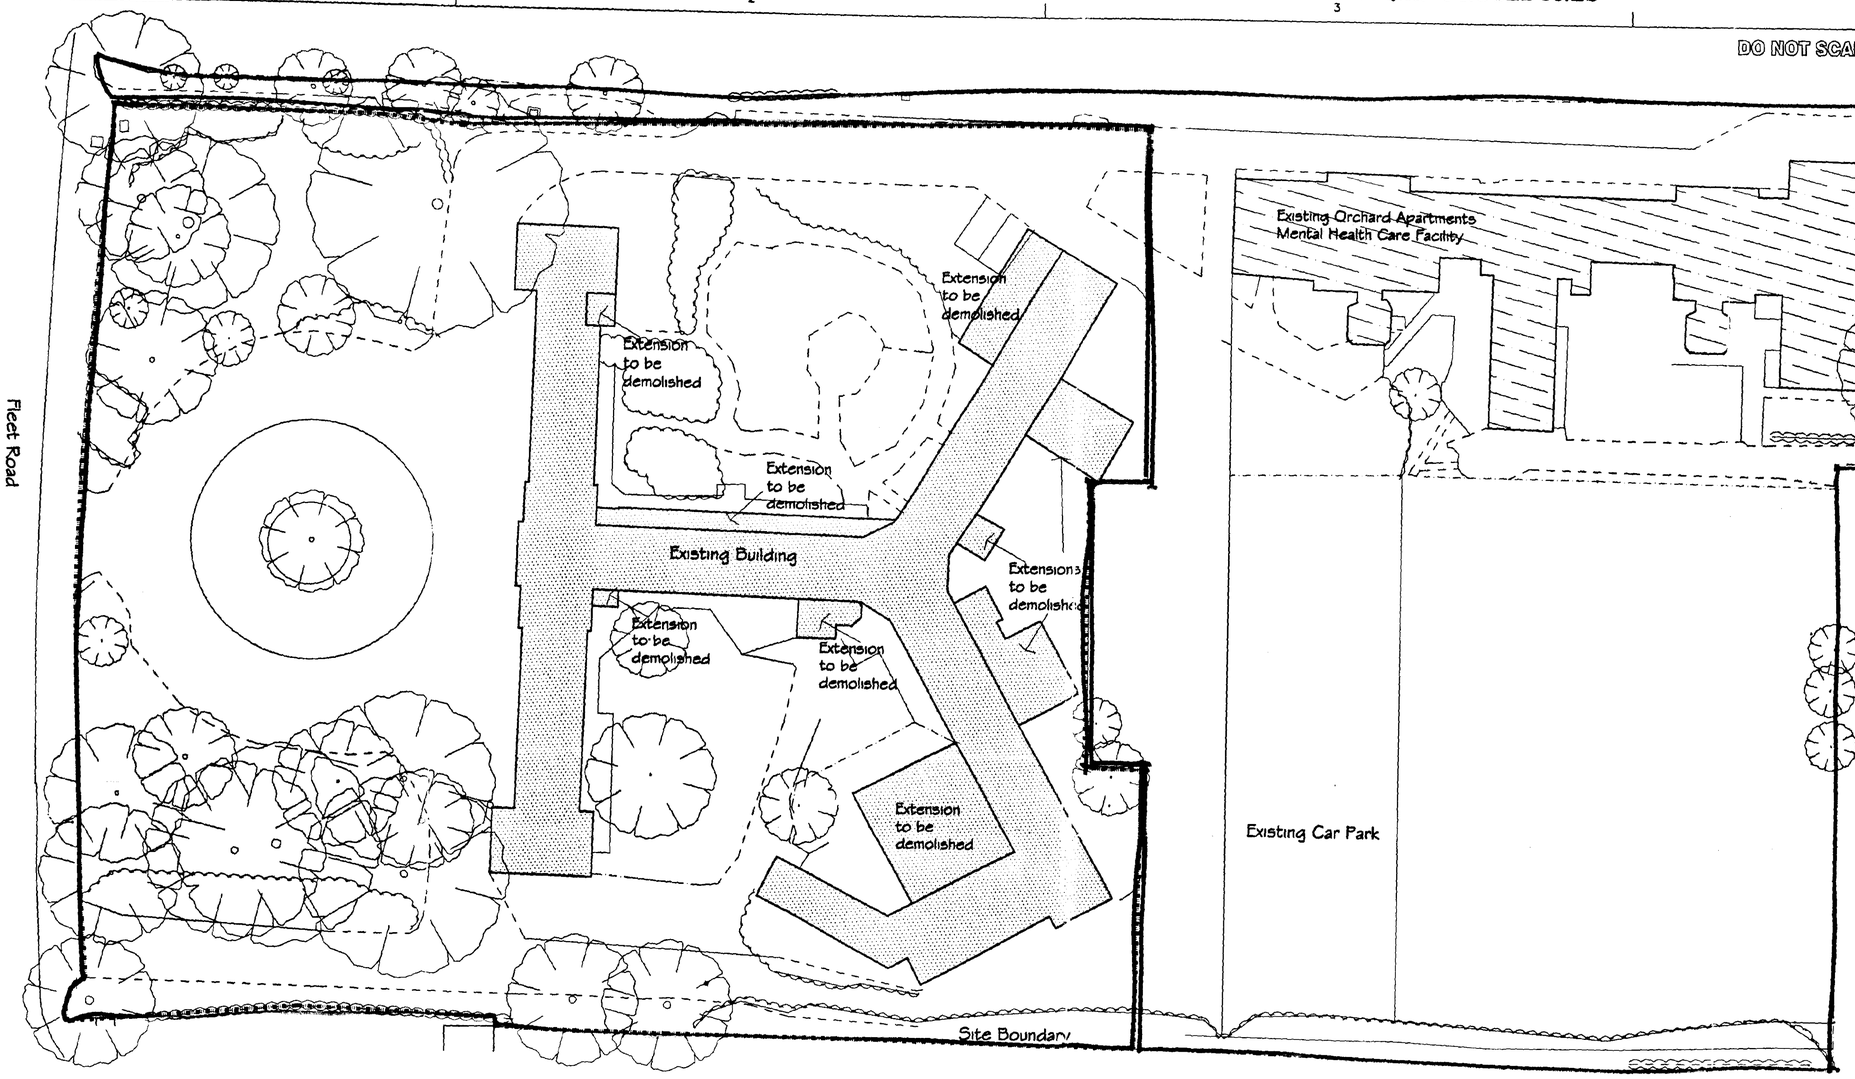

SITE PLAN 1:250



LOCATION PLAN 1:1250

Rev.	Description	By	Date	Chk'd	Auth
A	Tree removed. Boundary line corrected.	D.G.	25.07.03	MP	MP
0	Planning		30/5/3	MP	
Rev.	Purpose of issue		Date		Authorised

R.H.Box for client signatures when required

Craegmoor Healthcare

ATKINS ©
Design, Environment & Engineering
160 Aztec West
Almondsbury
Bristol BS32 4TU
Tel. 01454 201400 / Fax. 01454 201568

ELDC
Planning & Development
30 JUL 2003
Ref 7no/03

Client
CRAEGMOOR HOMES LTD

AMENDED PLAN
Ref.

Project
Change of Use
Holbeach House, Holbeach
Lincolnshire

Title
INDICATIVE SITE PLAN
Existing Site and Location Plans

A1

Original Scale	Drawn	Checked	Authorised
Var	M.H. Date 30.05.03	M.P. Date 30.05.03	M.P. Date 30.05.03

0 10 Millimetres 150

Drawing Number


Rev

Main section
Sub section
Detail
Initial issue signatures
Drg. No.

THIS IS A CAD DRAWING – HAND AMENDMENTS SHOULD BE CARRIED OUT IN ACCORDANCE WITH Q.A. PROCEDURES

DO NOT SCALE

ATKINS

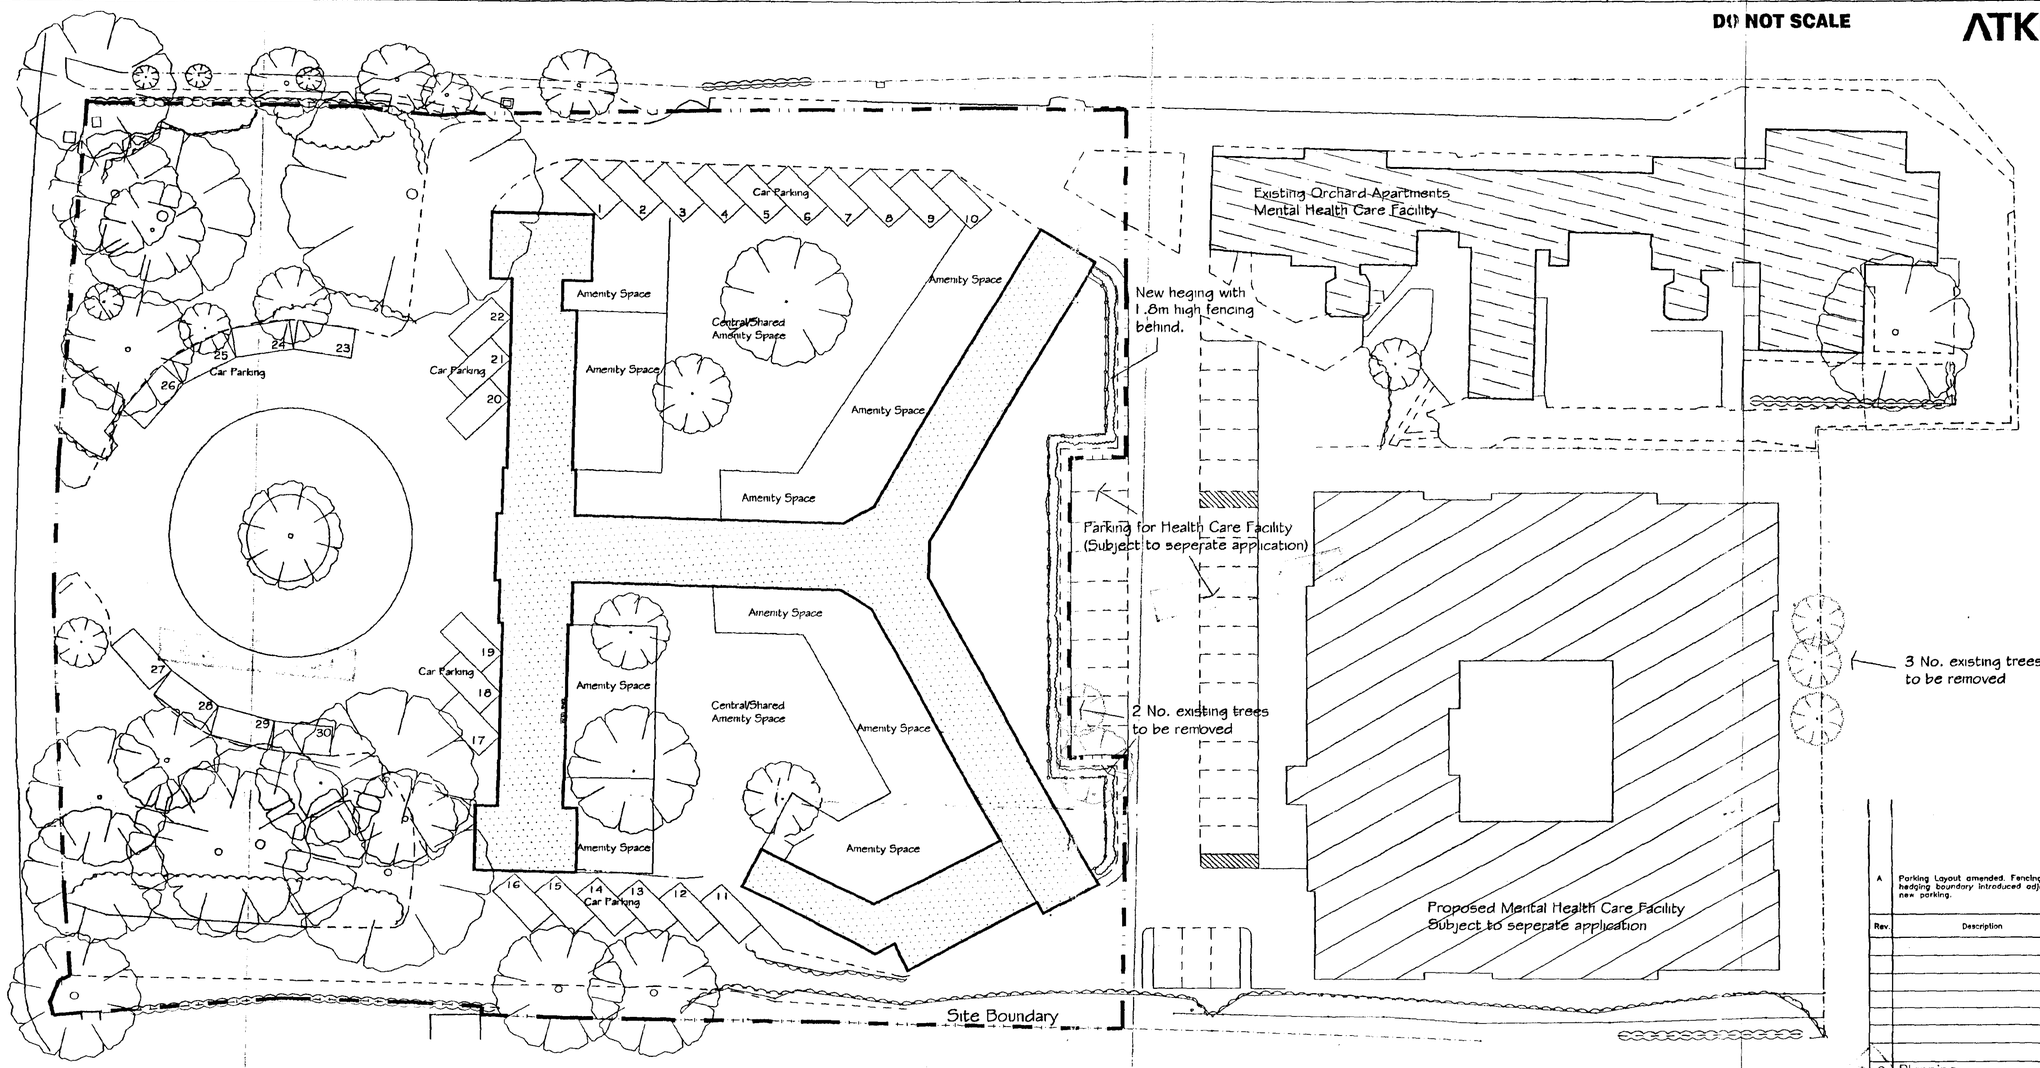

SITE PLAN 1:250



LOCATION PLAN 1:1250

A1

0 10 Millimetres 150

Rev.	Description	By	Date	Chk'd	Auth
A	Parking Layout amended. Fencing & hedging boundary introduced adjacent to new parking.	D.G.	25.07.03	MP	MP

Rev.	Purpose of Issue	Date	Authorised
0	Planning	30/5/3	MP

R.H.Box for client signatures when required

Complete to show purpose of each issue

Craegmoor Healthcare

ATKINS ©
Design, Environment & Engineering
160 Aztec West
Almondsbury
Bristol BS32 4TU
Tel. 01454 201400 / Fax. 01454 201568

SHDC Planning & Development 30 JUL 2003 Ref 72/03

Client
CRAEGMOOR HOMES LTD

Ref.

Project
Change of Use
Holbeach House, Holbeach
Lincolnshire

Title
INDICATIVE SITE PLAN
Proposed and Location Plans

Original Scale	Drawn	Checked	Authorised
Var	M.H. Date 30.05.03	M.P. Date 30.05.03	M.P. Date 30.05.03

Drawing Number
5019641 AA/003/ **4002**

Rev **A**


Main section
Sub section
Detail
Initial issue signatures
Drg. No. & Latest Revision

Job Dept. Sub Unique No.

THIS IS A CAD DRAWING – HAND AMENDMENTS SHOULD BE CARRIED OUT IN ACCORDANCE WITH Q.A. PROCEDURES

DO NOT SCALE

ATKINS

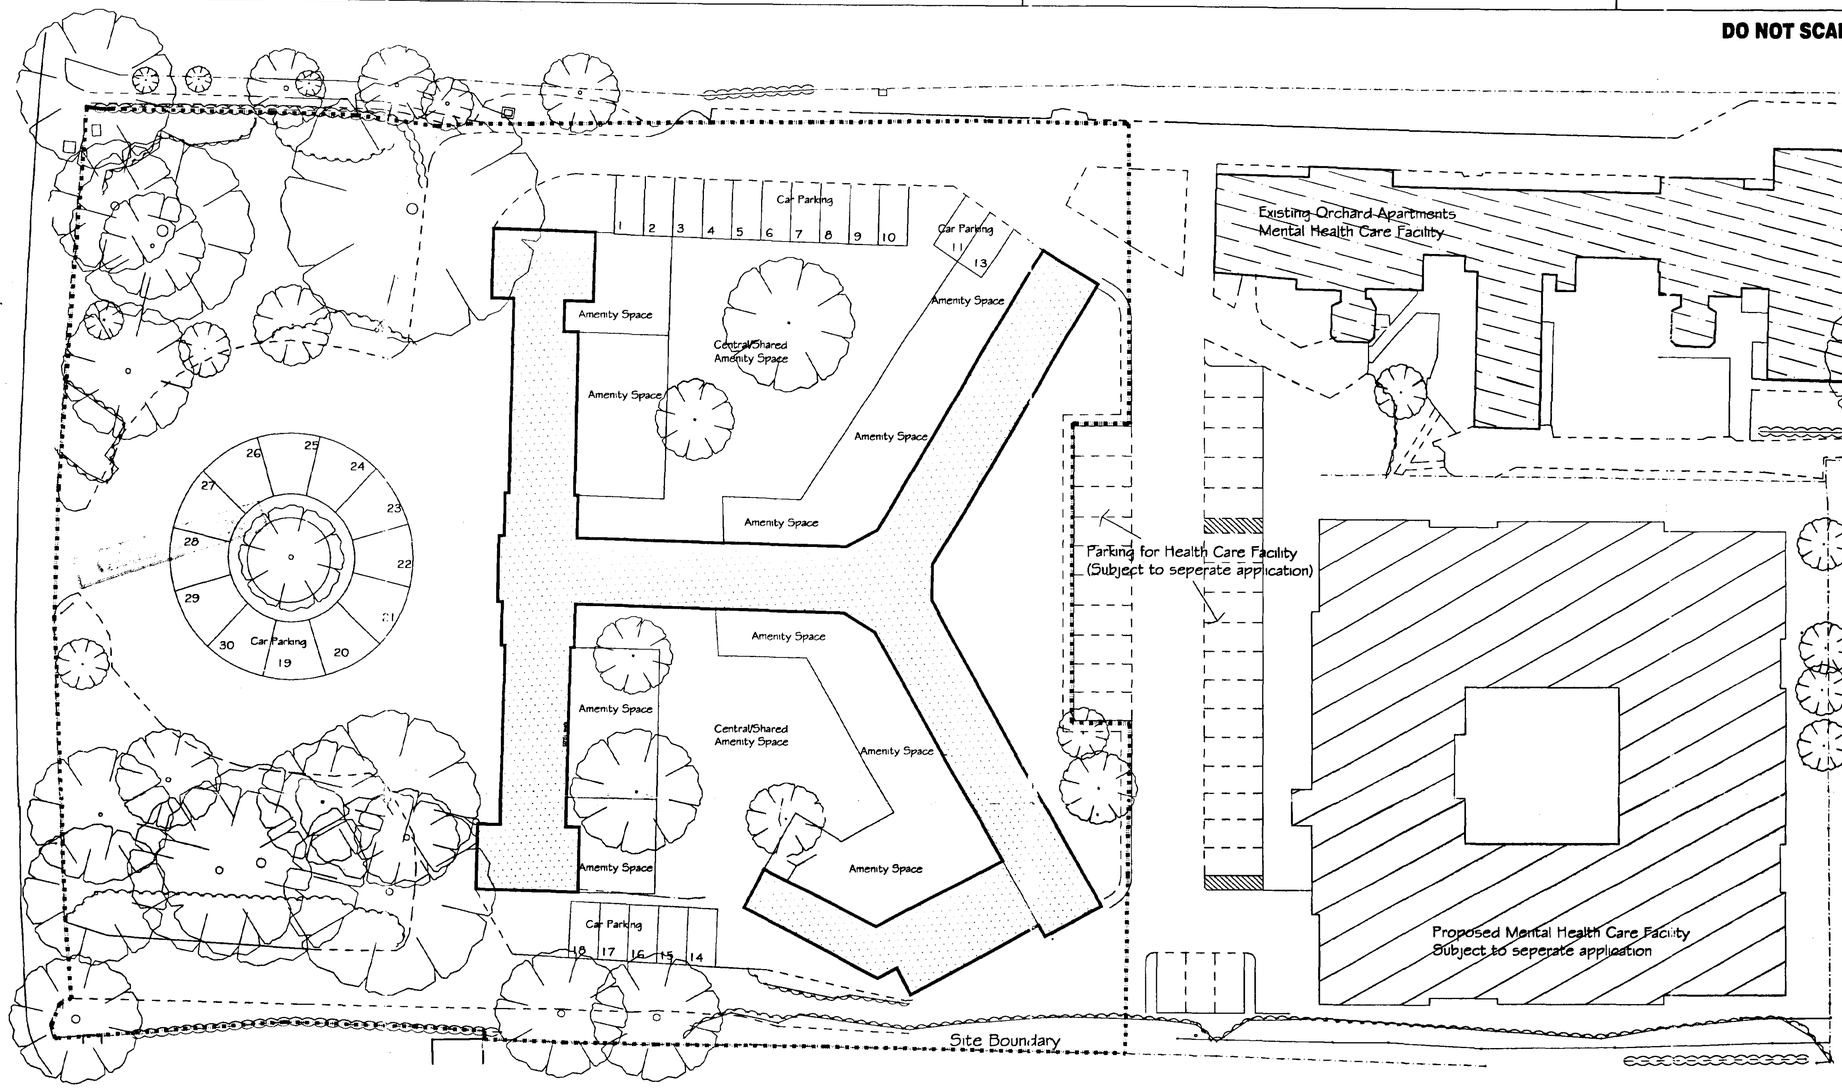

SITE PLAN 1:250



LOCATION PLAN 1:1250

Rev.	Description	By	Date	Chk'd	Auth
0	Planning		30/5/3	MP	
Rev.	Purpose of Issue		Date	Authorised	

SHDC
Planning & Development
05 JUN 2003
Ref 0772/03

SUPERSEDED

ATKINS ©
Design, Environment & Engineering
160 Aztec West
Almondsbury
Bristol BS32 4TU
Tel. 01454 201400 / Fax. 01454 201568

Client
CRAEGMOOR HOMES LTD

Project
Change of Use
Holbeach House, Holbeach
Lincolnshire

Title
INDICATIVE SITE PLAN
Proposed and Location Plans

A1

0 10 Millimetres 150

Original Scale	Drawn	Checked	Authorised
Var	M.H. Date 30.05.03	M.P. Date 30.05.03	M.P. Date 30.05.03

Drawing Number
5019641 AA/003/ **4002**

Rev
Ø