
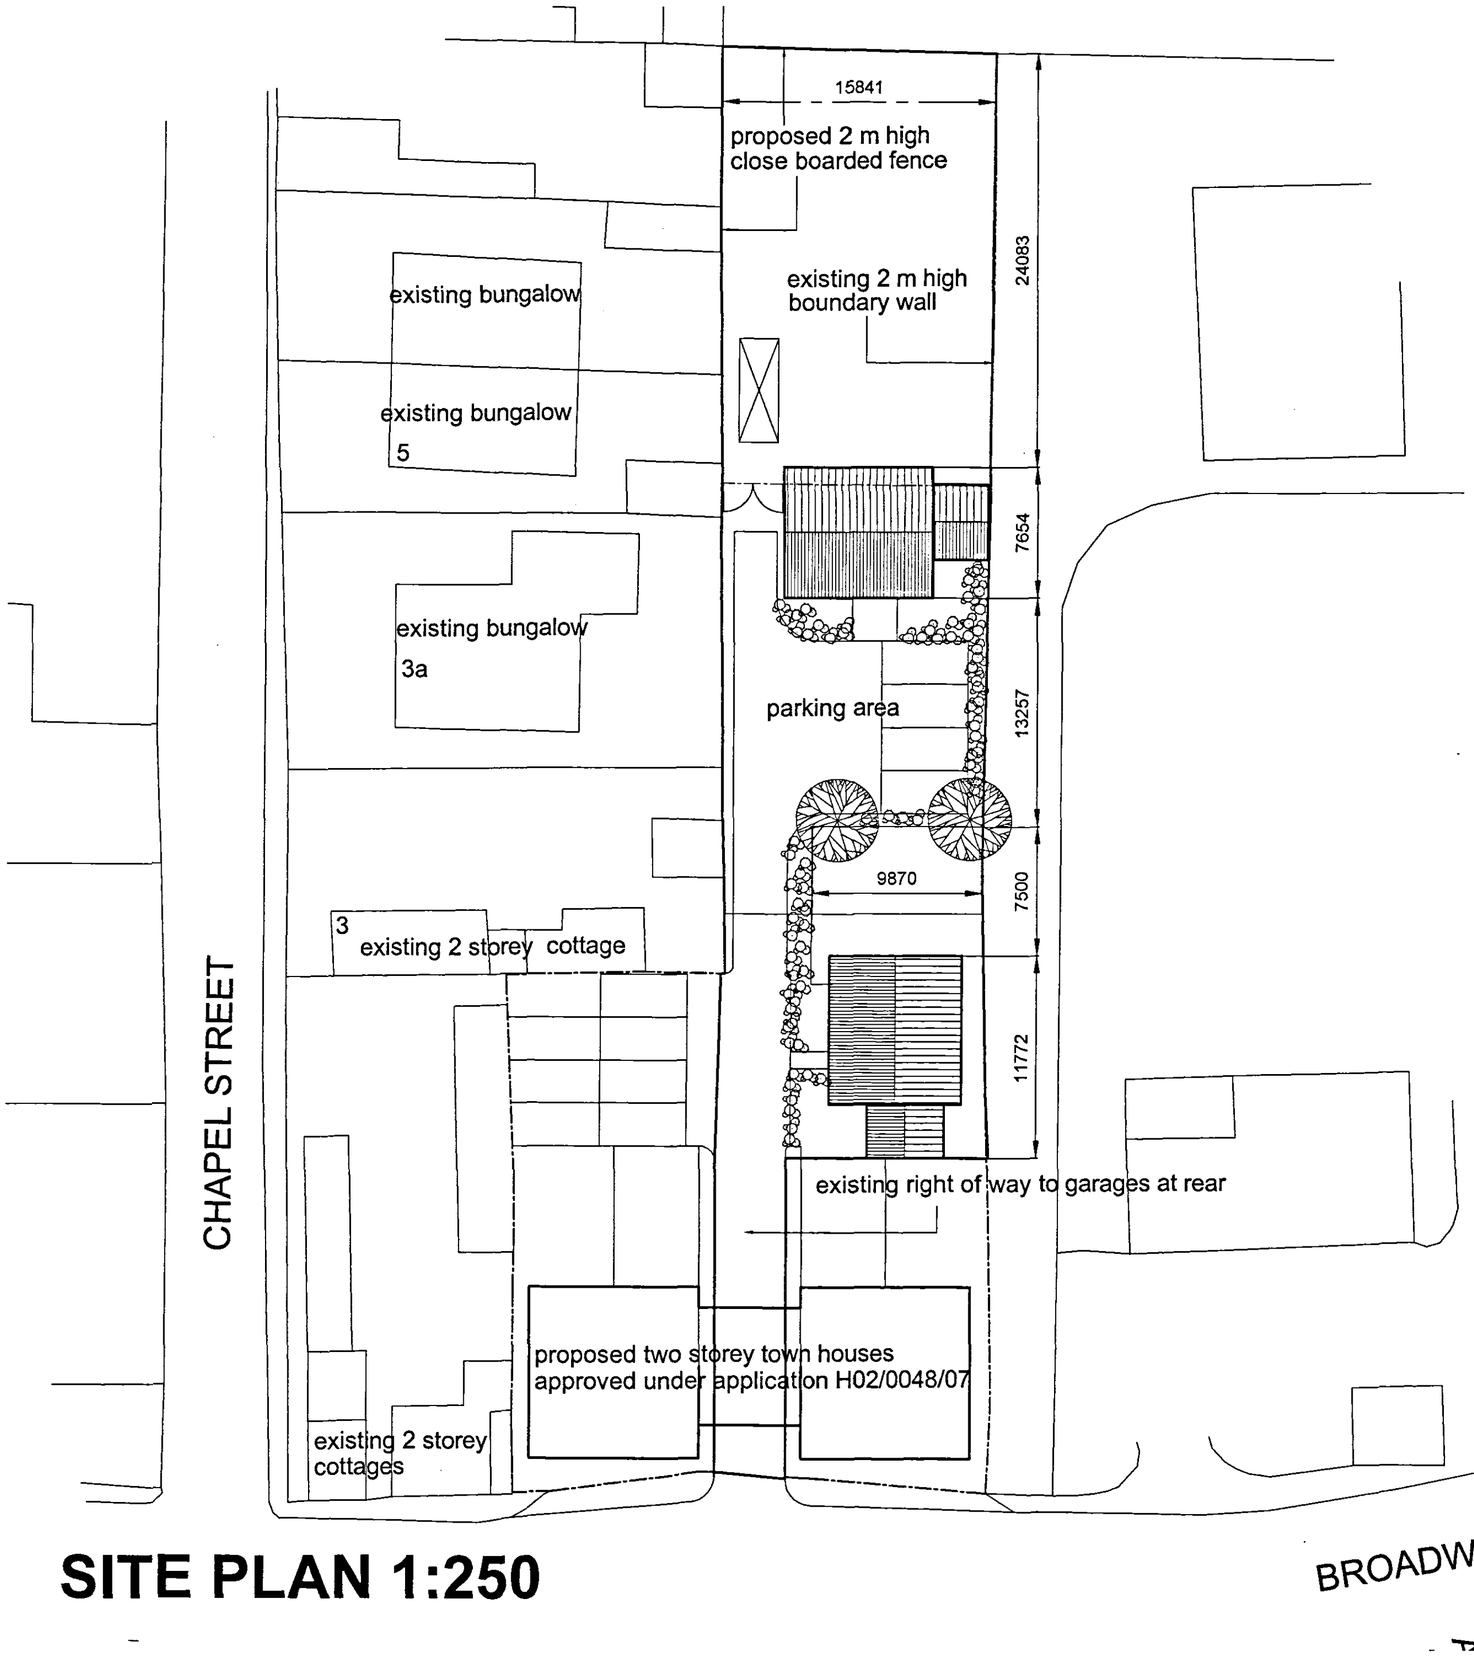


SITE PLAN 1:250

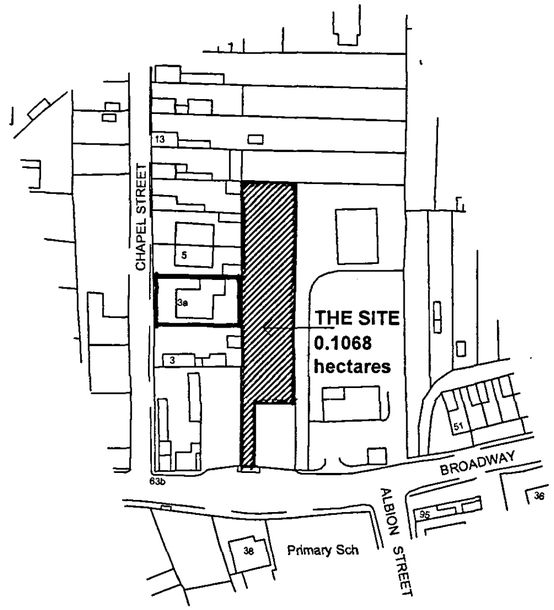

LOCATION PLAN 1:250

SHDC
Planning & Development
- 1 JUN 2007
Ref. 0731/07

SUPERSEDED

NORTH

Ordnance Survey ®
Superplan Data ®
Reproduction in whole or in part is prohibited without the prior permission of Ordnance Survey.
© Crown Copyright

TREVOR A CLAY RIBA LTD
CHARTERED ARCHITECTS

14 Old Fendike Road
Weston Hills
SPALDING
Lincolnshire PE12 6DD

Tel/Fax 01406 380027
Mobile 07778 597975

Revisions:

Do not measure from this drawing. All discrepancies should be reported to the architects.
This drawing should be read in conjunction with the specification and standard details.
All intellectual property rights are the copyright of Trevor A Clay RIBA Ltd©

Local Authority Approval Number:

NHBC Approval Number:

Scales:	Sheet Size:	Date:	Drawn:
1:250/1250	A2	22/MARCH/06	T.A.CLAY

Title:
PROPOSED.RESIDENTIAL DEVELOPMENT.AT.REAR.OF.59.TO.61 BROADWAY,CROWLAND.FOR.MR.P.LEO

SITE.AND.LOCATION.PLANS

Drawing Number:	Rev:
00/064/PA/007	.