
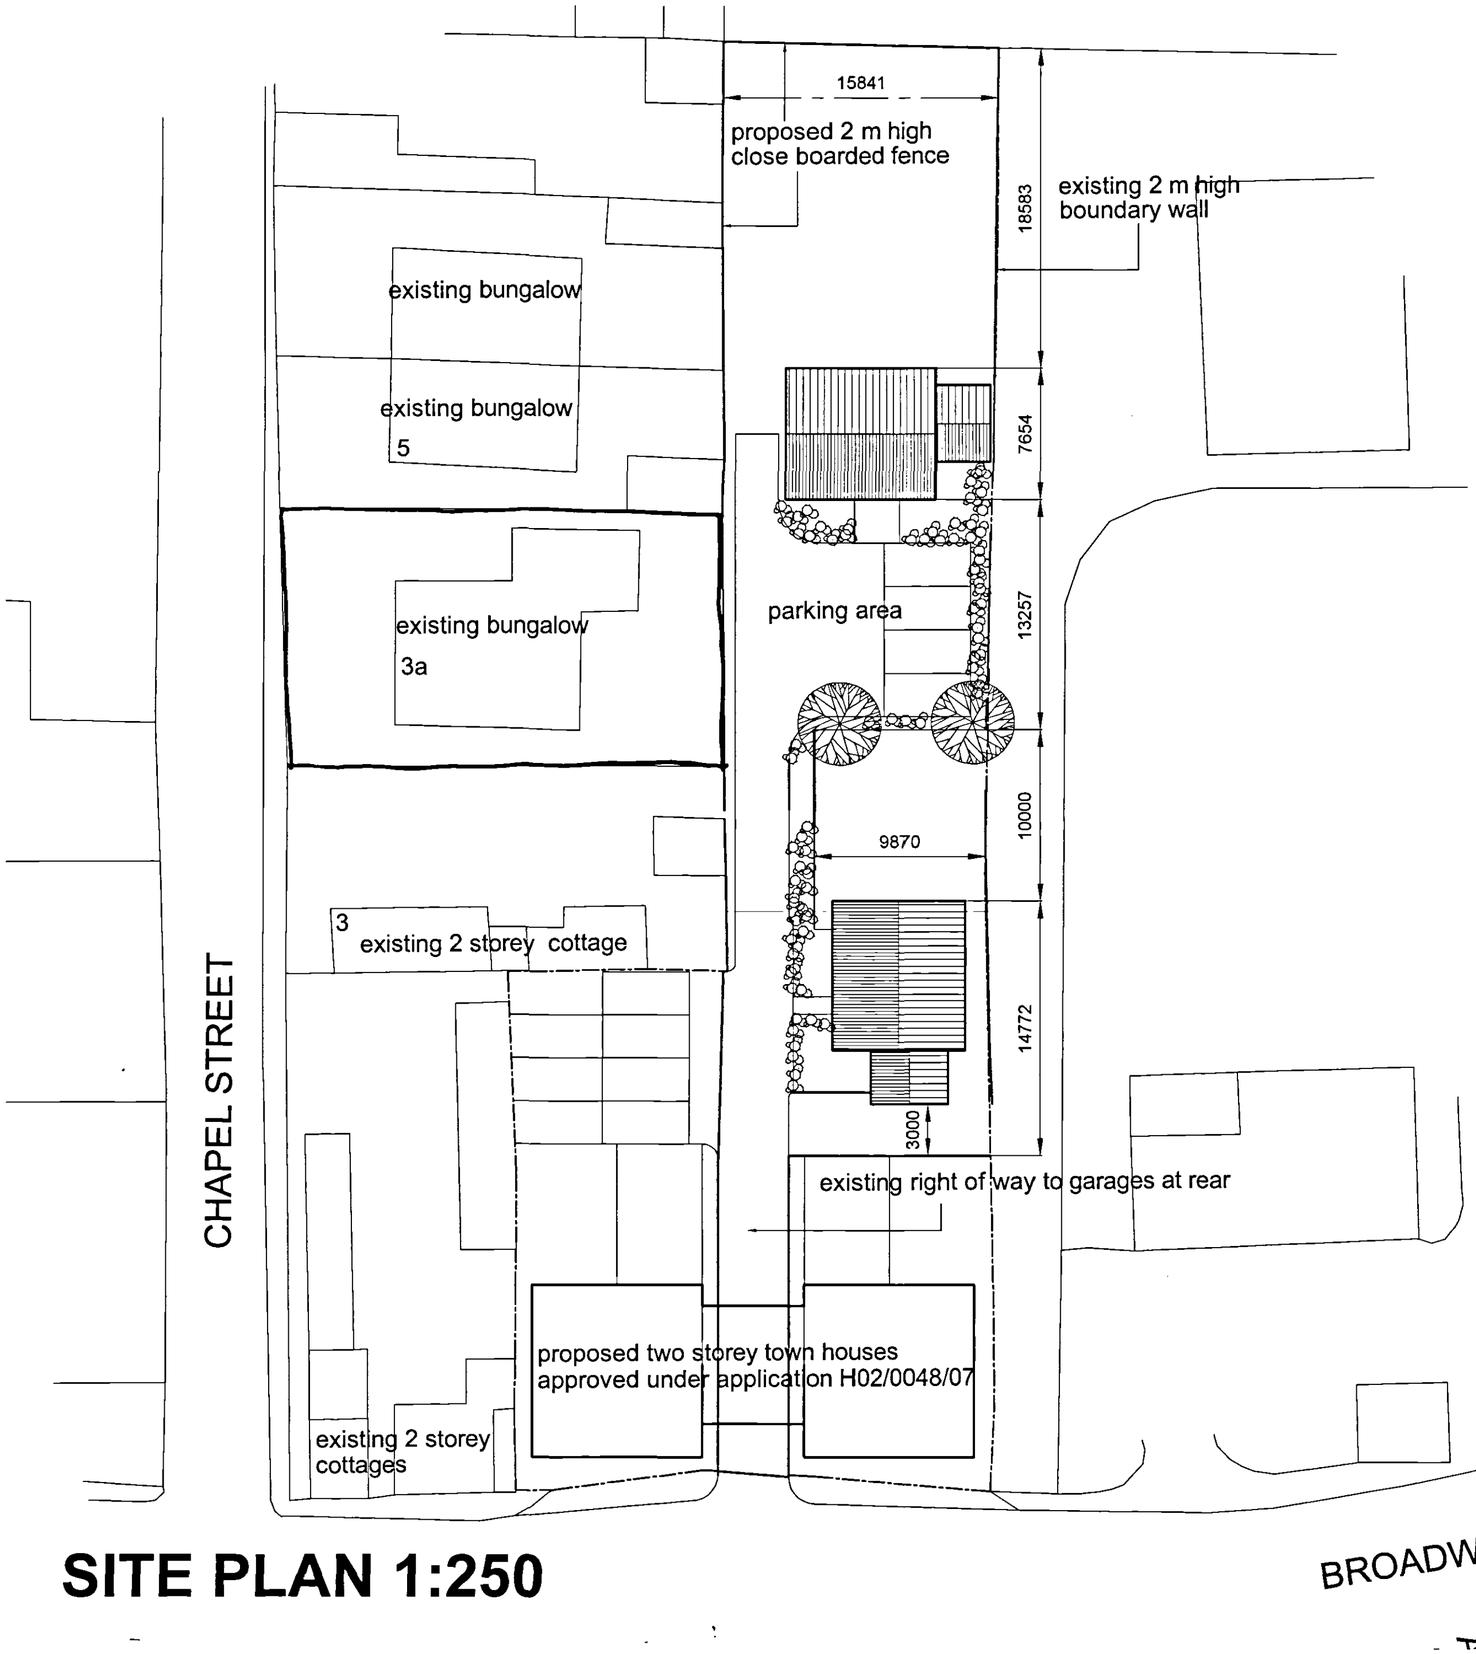


SITE PLAN 1:250

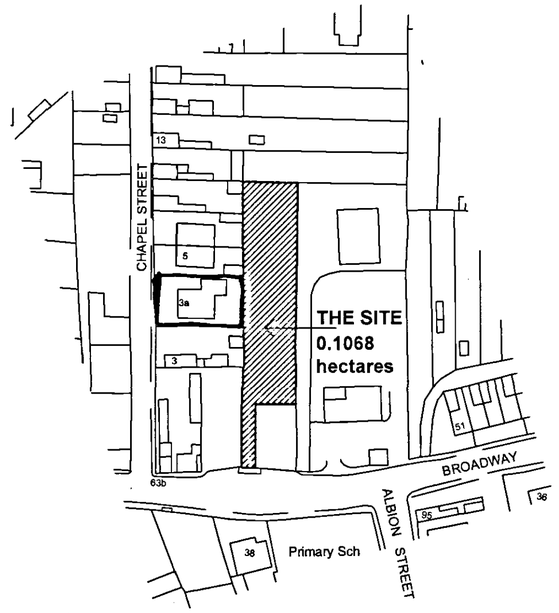

LOCATION PLAN 1:250

SHDC
PLANNING & DEVELOPMENT
21 JUN 2007
Ref. 07/31/07

DETERMINED
PLAN

NORTH

TREVOR A CLAY RIBA LTD
CHARTERED ARCHITECTS

14 Old Fendike Road
Weston Hills
SPALDING
Lincolnshire PE12 6DD

Tel/Fax 01406 380027
Mobile 07778 597975

Revisions:
A - 20 June 07 - bungalows rested as agreed with Planning Authority
B - 20 June 07 - bungalows rested again, as agreed with Planning Authority

AMENDED PLAN
Ref. A1

Do not measure from this drawing. All discrepancies should be reported to the architects.
This drawing should be read in conjunction with the specification and standard details.
All intellectual property rights are the copyright of Trevor A Clay RIBA Ltd.©

Local Authority Approval Number:
NHBC Approval Number:

Scale:	Paper:	Date:	Drawn:
1:250/1250	A2	22/MARCH/07	T.A.CLAY

Title:
PROPOSED.RESIDENTIAL
DEVELOPMENT.AT.REAR.OF.59.TO.61
BROADWAY,CROWLAND.FOR.MR.P.LEO
SITE.AND.LOCATION.PLANS

Drawing Number: 00/064/PA/007
Rev: B

Ordnance Survey ®
Superplan Data ®
Reproduction in whole or in part is prohibited
without the prior permission of Ordnance Survey.
© Crown Copyright