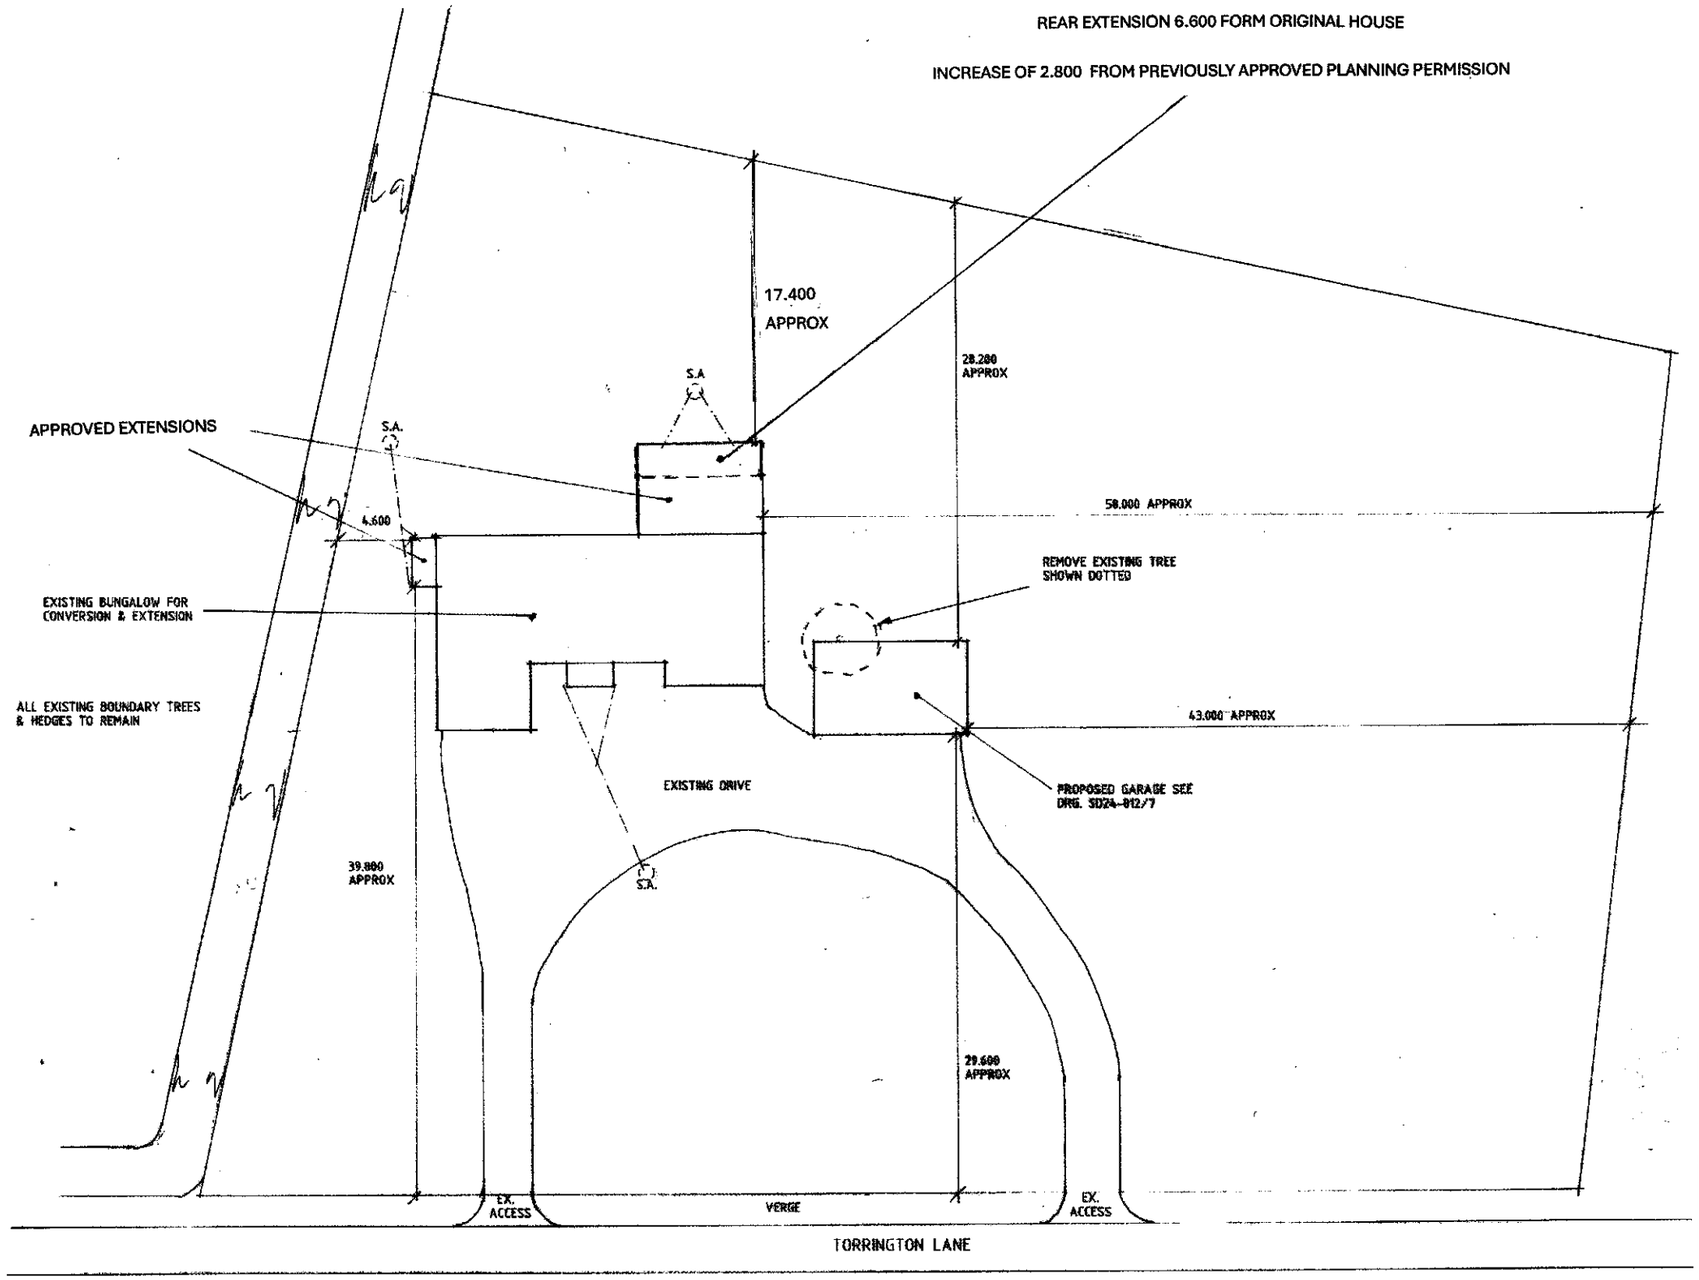


SITE PLAN

MR J. STEWARD
PROPOSED 6.600 DEEP REAR
SINGLE STOREY EXTENSION TO HOUSE AT
TORRINGTON LODGE, TORRINGTON LANE IN ACCORDANCE
WITH PERMITTED DEVELOPMENT
LARGER-HOME-EXTENSION CONDITIONS

SCALE 1:200

JULY 2026
REF: JS270726A