SITE PLAN KEY

Indicates surveyed buildings

Indicates partially surveyed buildings on site


Indicates approximate position of un-surveyed trees, hedging and planting

Indicates existing features to be demolished

Indicates proposed extension/garage

Indicates un-surveyed buildings taken from OS map

Indicates site access

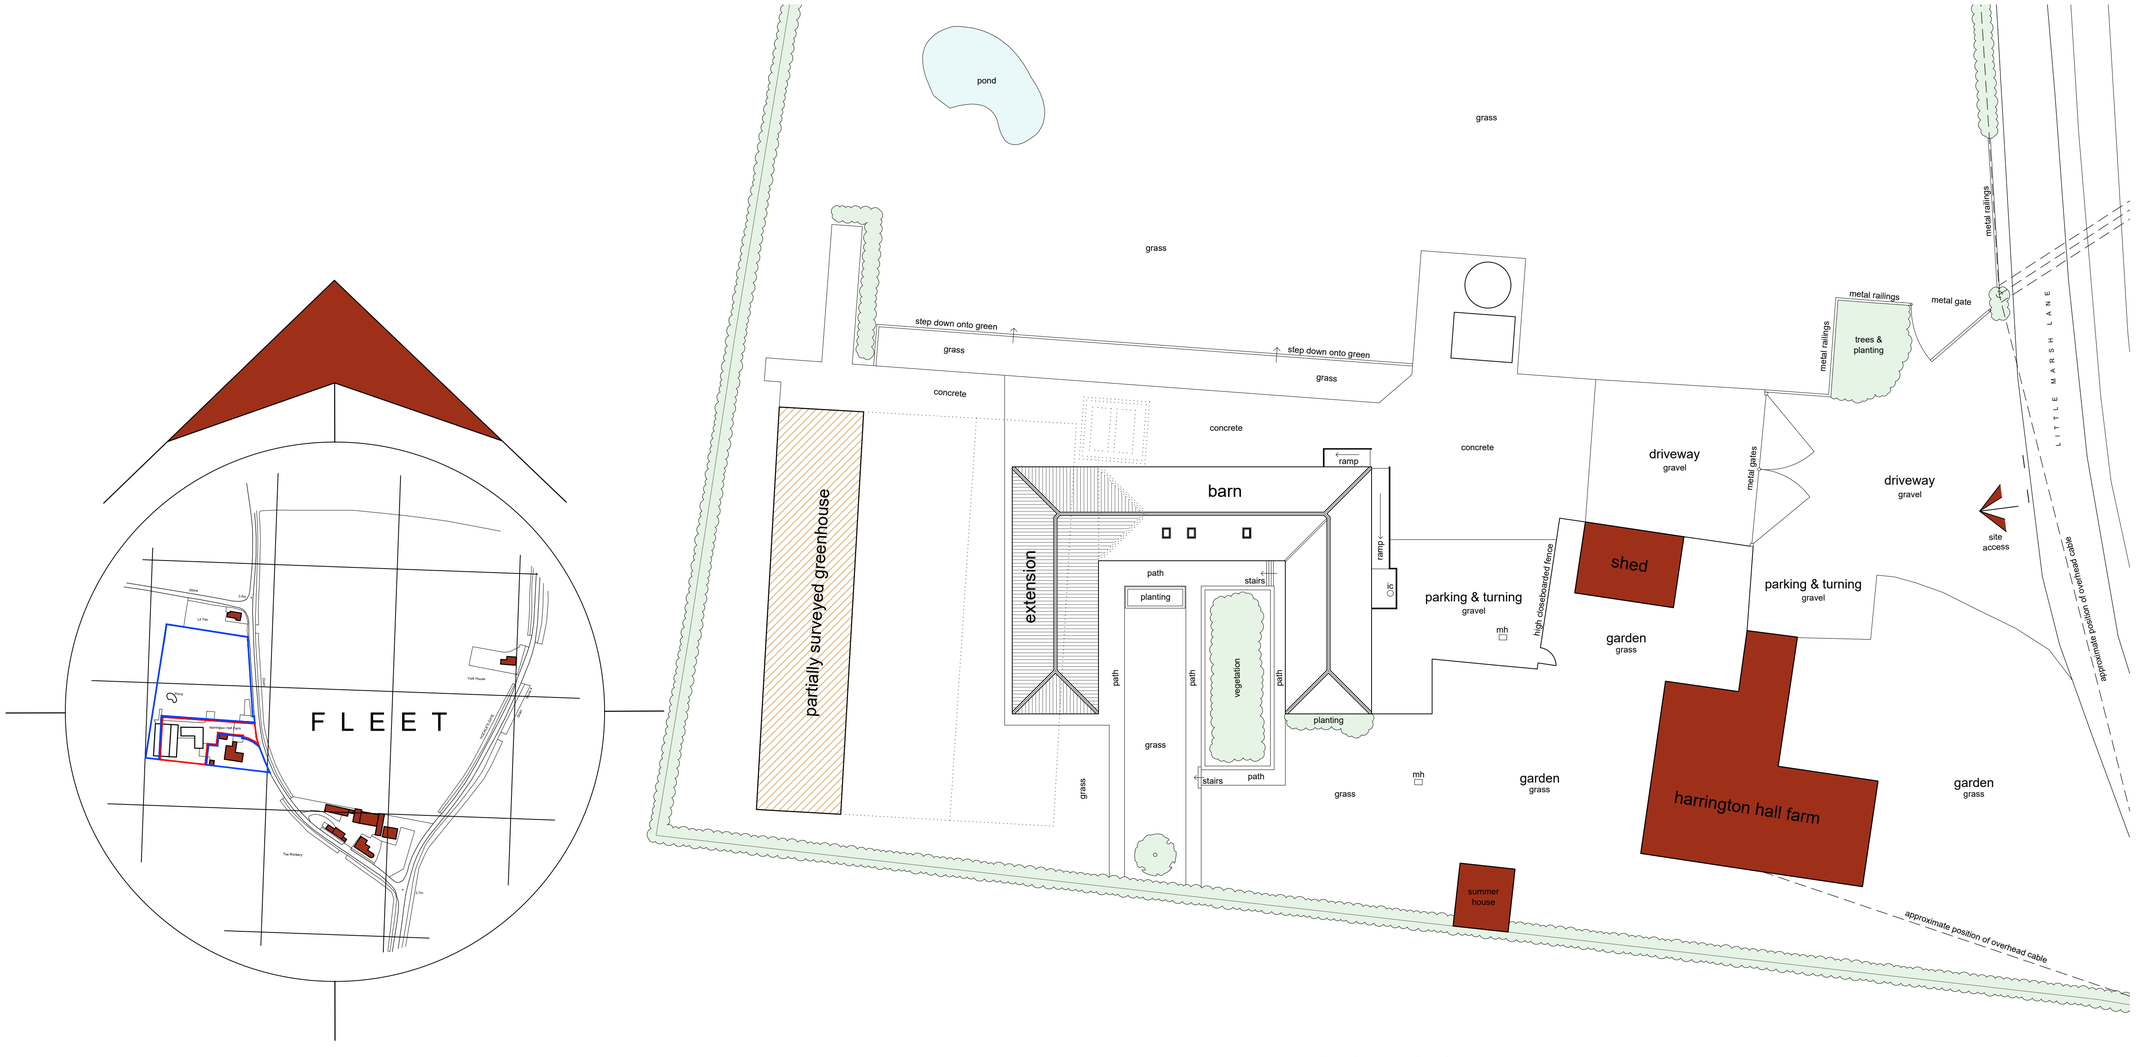

Location Plan
Scale: 1:2500

0 25 50 75 100
metres

Site Plan
Scale: 1:200

0 2 4 6 8
metres

General Notes

1. All dimensions are shown in 'mm' unless otherwise stated.
2. The contractor, sub-contractors and suppliers must verify all dimensions on site prior to the commencement of any work.
3. This drawing is to be read in conjunction with all relevant engineers and specialist sub-contractors drawings and specifications.
4. Any discrepancies are to be brought to the designers attention.

Revisions

D	Aug 2026	Revisions following client comments

Status

FOR PLANNING

SWANN EDWARDS
ARCHITECTURE
Swann Edwards Architecture Limited, Black Barn, Fen Road, Guyhirn, Wisbech, Cambs. PE13 4AA
t 01945 450694 e info@swannedwards.co.uk w www.swannedwards.co.uk

Job Title
Harrington Hall Farm,
Little Marsh Lane, Fleet,
Holbeach, PE12 8NW
FOR: c/o Swann Edwards

Date: December 2025
Drawn by: GT
Checked by: SHe

Drawing Title
Planning Drawing
Site & Location Plans

Job No.: SE-2428
Sheet Size: A1
Dwg No.: PP1000
Revision: D

Swann Edwards Architecture Limited ©