



Side Elevation (S)
Scale: 1:100

0 1 2 3 4
metres

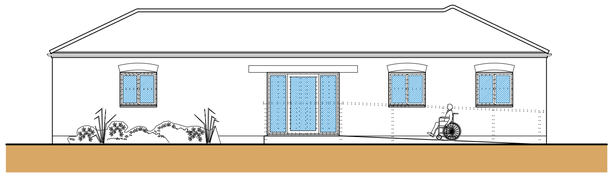

Front Elevation (E)
Scale: 1:100

0 1 2 3 4
metres

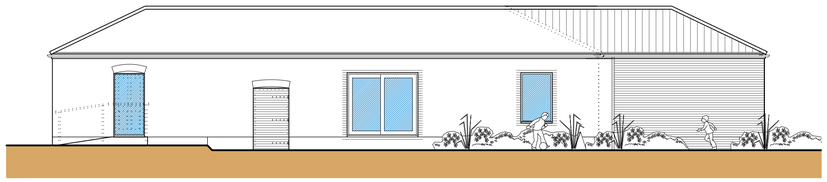


Side Elevation (N)
Scale: 1:100

0 1 2 3 4
metres




Rear Elevation (W)
Scale: 1:100

0 1 2 3 4
metres

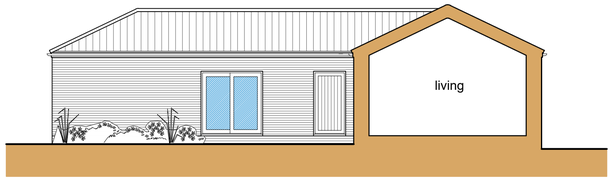


Section AA
Scale: 1:100

0 1 2 3 4
metres

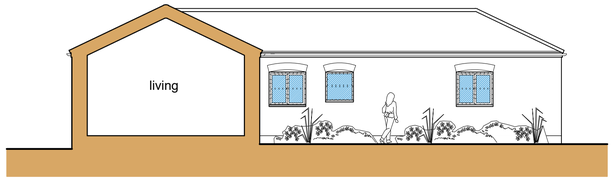

Section BB
Scale: 1:100

0 1 2 3 4
metres

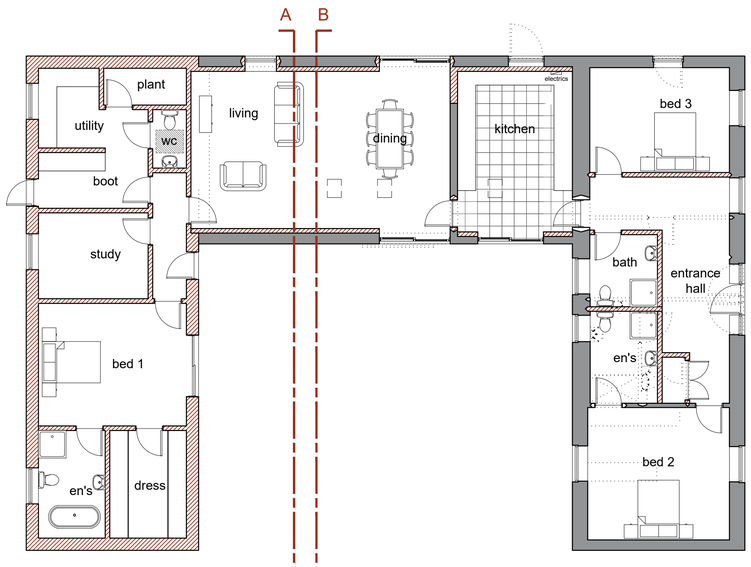

Floor Plan
Scale: 1:100

0 1 2 3 4
metres


General Notes

1. All dimensions are shown in 'mm' unless otherwise stated.
2. The contractor, sub-contractors and suppliers must verify all dimensions on site prior to the commencement of any work.
3. This drawing is to be read in conjunction with all relevant engineers and specialist sub-contractors drawings and specifications.
4. Any discrepancies are to be brought to the designers attention.


MATERIAL KEY



Indicates proposed brickwork to match existing

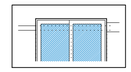


Indicated proposed joinery - black aluminum

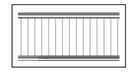

Indicated proposed roof tile to match existing

WALL KEY

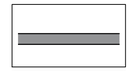

Indicates existing wall to be retained



Indicated proposed wall



Indicated existing wall/feature to be demolished

Revisions

D	Aug 2026	Revisions following client comments

Status

FOR PLANNING

SWANN EDWARDS
ARCHITECTURE
Swann Edwards Architecture Limited, Black Barn, Fen Road, Guyhirn, Wisbech, Cambs. PE13 4AA
t. 01945 450694 e info@swannedwards.co.uk w www.swannedwards.co.uk

Job Title
Harrington Hall Farm, Little Marsh Lane, Fleet, Holbeach, PE12 8NW
FOR: c/o Swann Edwards

Date: December 2025
Drawn by: GT
Checked by: SHe

Drawing Title
Planning Drawing
Floor Plans & Elevations

Job No.: SE-2428
Sheet Size: A1
Dwg No.: PP1100
Revision: D

Swann Edwards Architecture Limited ©